CONTRACT NO. 98950

F.A. RTE.	SECTION	COUNTY	TOTAL SHEETS	SHEET NO.
*	**	WILLIAMSON	917	692

STA. 765+50.0000 TO STA. 766+00.0000

FED. ROAD DIST. NO.	ILLINOIS	FED. AID PROJECT

* I-57, & OLD IL 13 (FAU 9629)
** (X1-6-2)VB-2,(X1-6)HBK-2

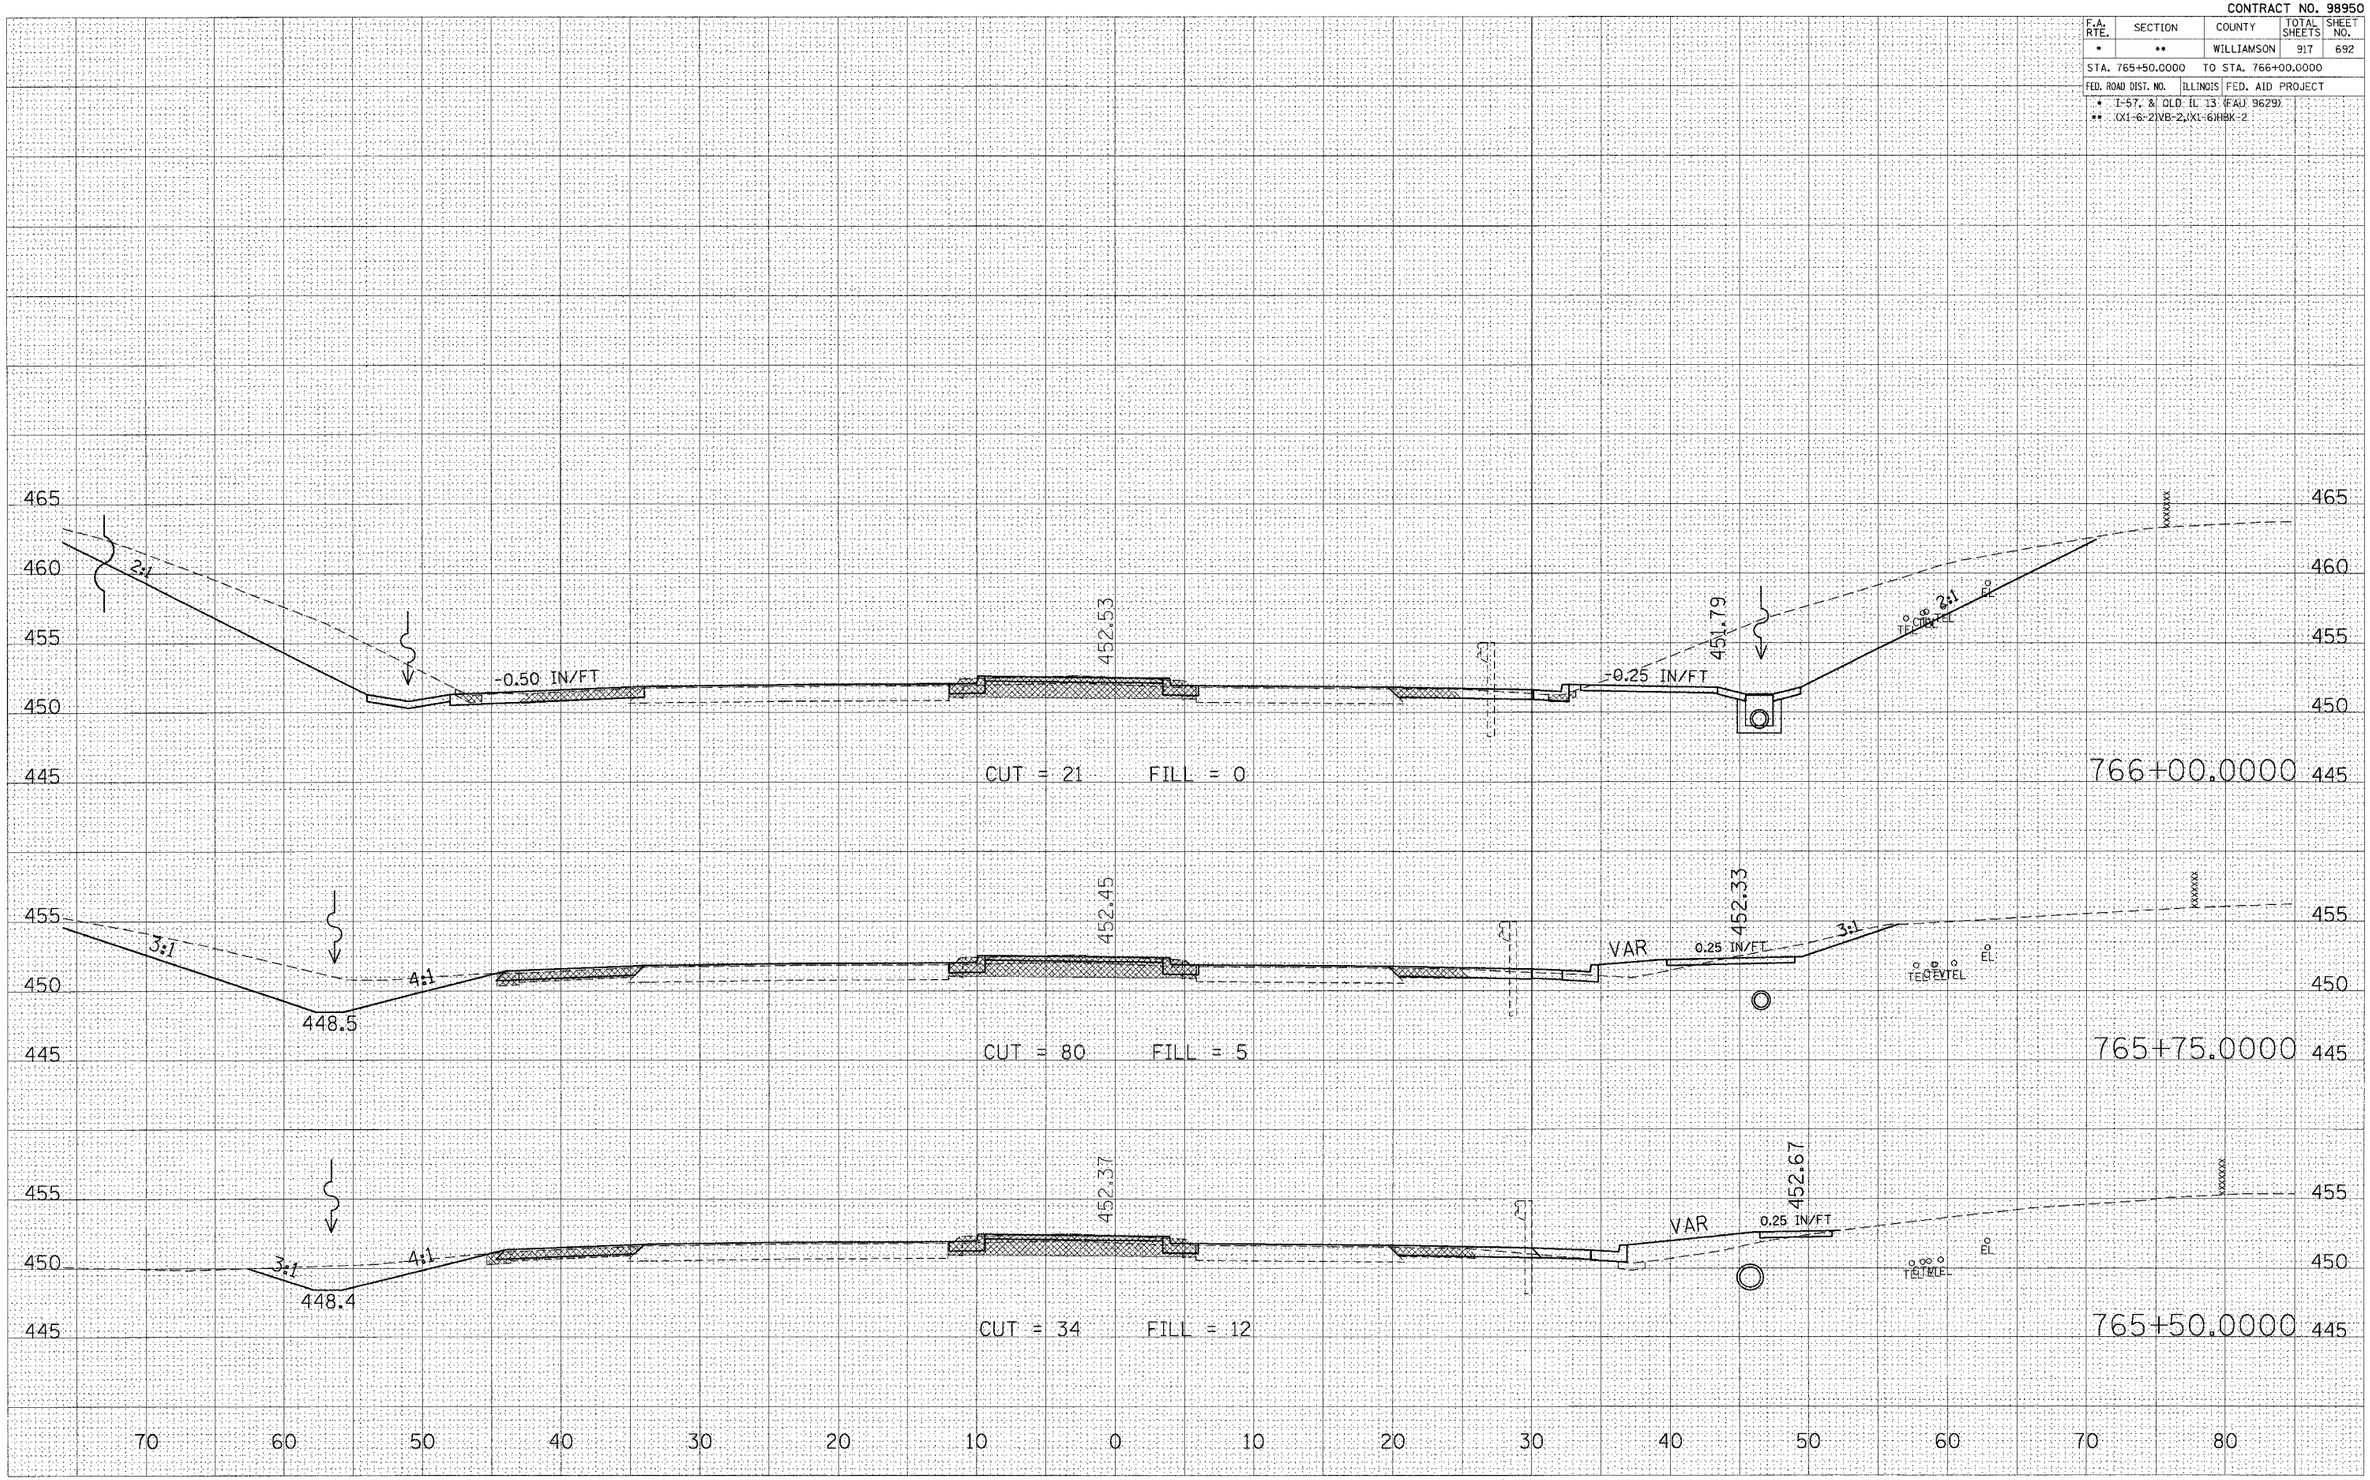

STA 765+50.0000 TO STA 766+00.0000 OLD 13

FINAL SURVEY | NOTE BOOK | NO. | SURVEYED | PLOTTED | TEMPLATE | AREAS | AREAS CHECKED | BY | DATE

ORIGINAL SURVEY | NO. | SURVEYED | PLOTTED | TEMPLATE | AREAS | AREAS CHECKED | BY | DATE

PLOT DATE = 10/25/2006
FILE NAME = c:\projects\d902802\old13\zzold13xsht.dgn
PLOT SCALE = 5.0000 ' / IN.
USER NAME = lavendorba