CONTRACT NO. 98950

F.A. RTE.	SECTION	COUNTY	TOTAL SHEETS	SHEET NO.
*	* *	WILLIAMSON	917	799
STA.		TO STA.		
FED. ROAD DIST. NO.	ILLINOIS	FED. AID PROJECT		

* I-57, & OLD IL 13 (FAU 9629)
** (X1-6-2)VB-2,(X1-6)HBK-2

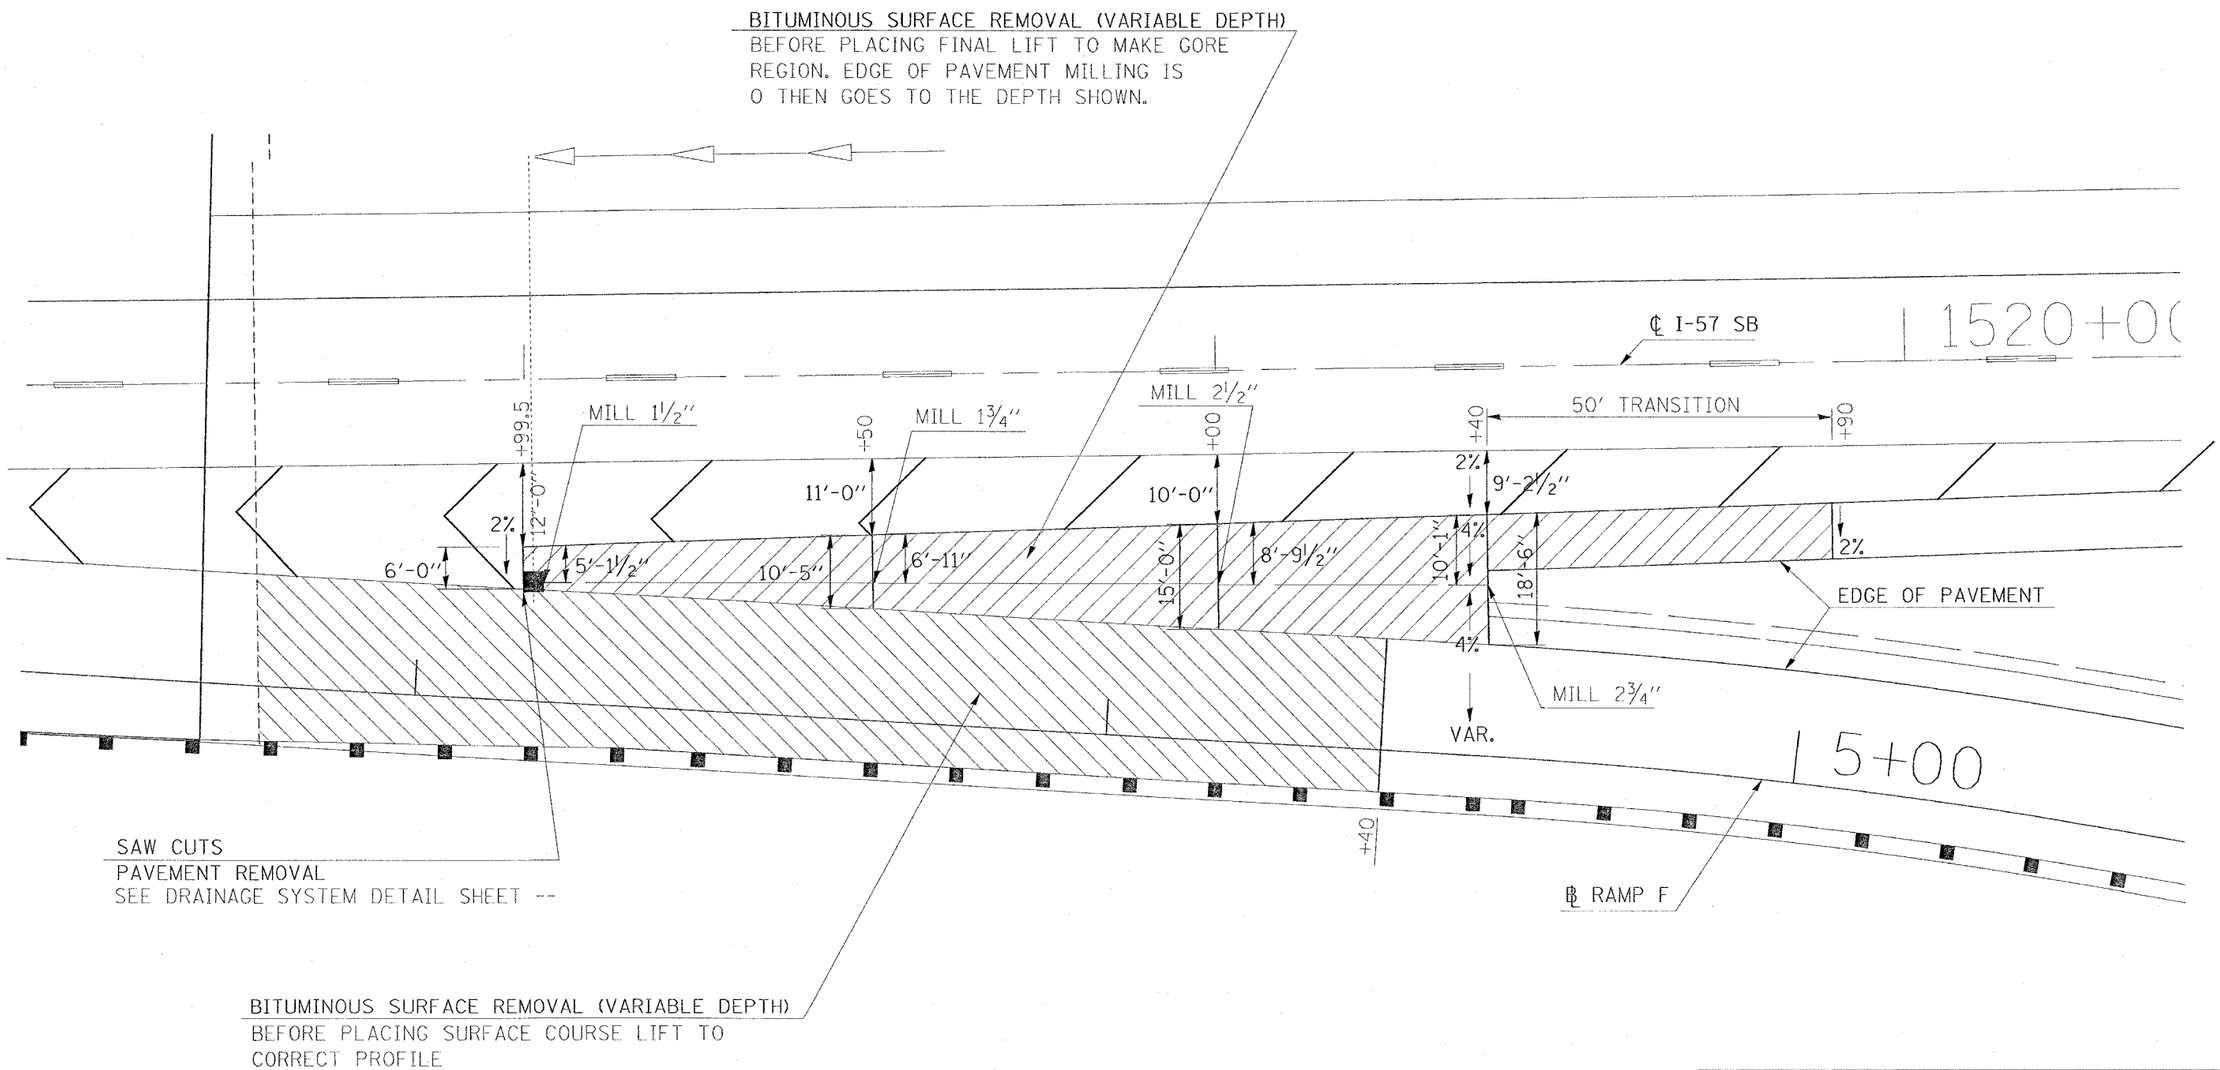

REVISIONS	
NAME	DATE

ILLINOIS DEPARTMENT OF TRANSPORTATION

MILLING DETAIL RAMP F

SCALE: VERT. 10 HORIZ.
DATE
DRAWN BY CNH
CHECKED BY

DATE = 10/14/2006
FILE NAME = c:\projects\d902802\old13\old13p2.dgn
PLOT SCALE = 10.0000 ' / IN.
USER NAME = heedon