KA035

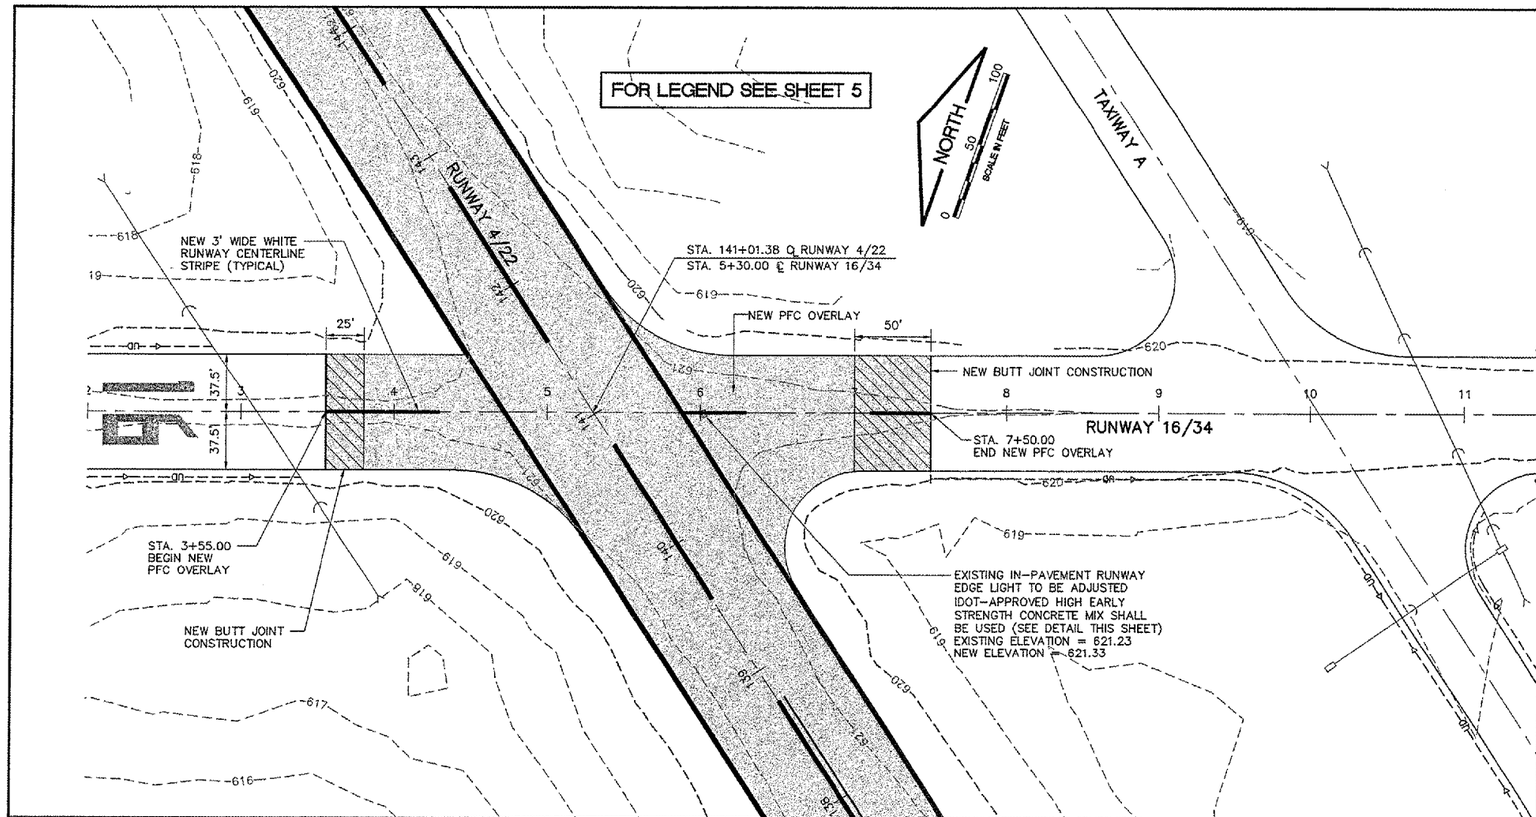

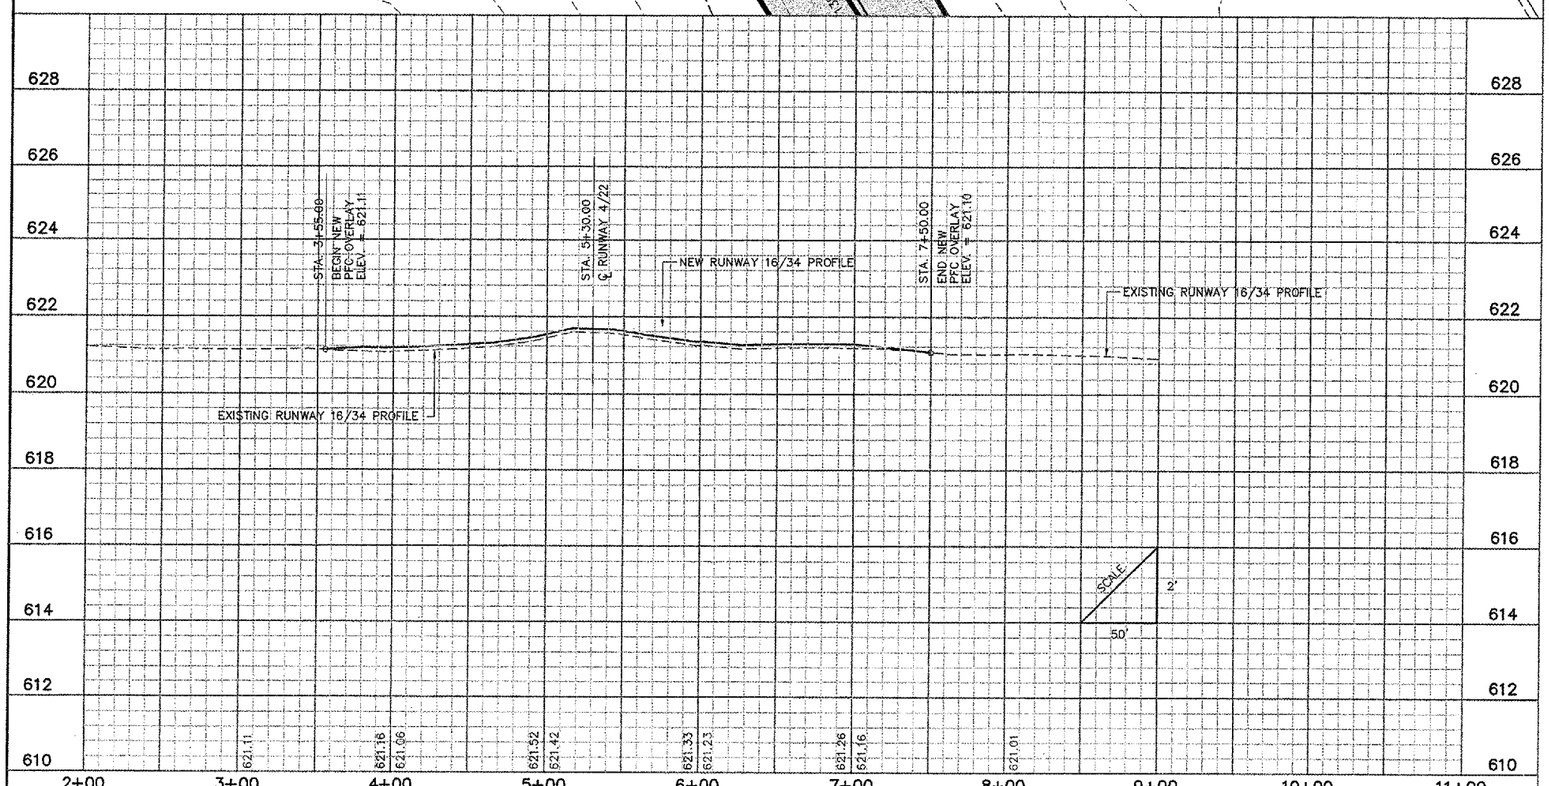

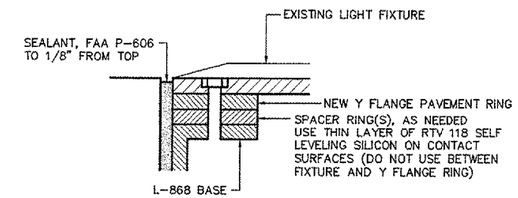

DETAIL "A"
N.T.S.

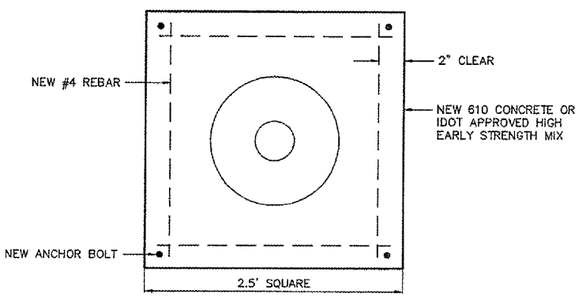

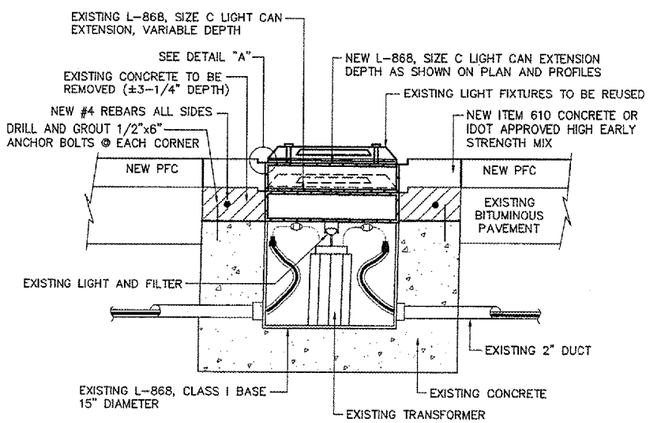

EXISTING IN-PAVEMENT RUNWAY EDGE LIGHT ADJUSTMENT DETAIL
N.T.S.

K:\KankakeeAp\0607503 Rwy 4-22 Rehab\Draw\Sheets\
FILE: rwy-pp-6.dwg
LAYOUT: Layout1
UPDATE BY: johse
SURVEY BOOK #
DATE: Fri 1/26/07 6:22pm
XREF DWG: tbclnt.dwg
tb.dwg
rwy-base.dwg

REVISIONS		
NUMBER	BY	DATE

0 1 2
THIS BAR IS EQUAL TO 2" AT FULL SCALE (34X22).

GREATER KANKAKEE AIRPORT
KANKAKEE, ILLINOIS

REHABILITATE RUNWAY 4/22

RUNWAY 16/34 PLAN AND PROFILE STA. 2+00 TO STA. 9+00

©Copyright CMT, Inc.

CMT
CRAWFORD, MURPHY & TILLY, INC.
CONSULTING ENGINEERS
License No. 184-000613

DESIGN BY:	CAL
DRAWN BY:	JRO
CHECKED BY:	CAL
APPROVED BY:	DLP
DATE:	01/26/07
JOB No:	06075-03

IL. PROJECT: IKK-3660
A.I.P. PROJECT: 3-17-0057-B12