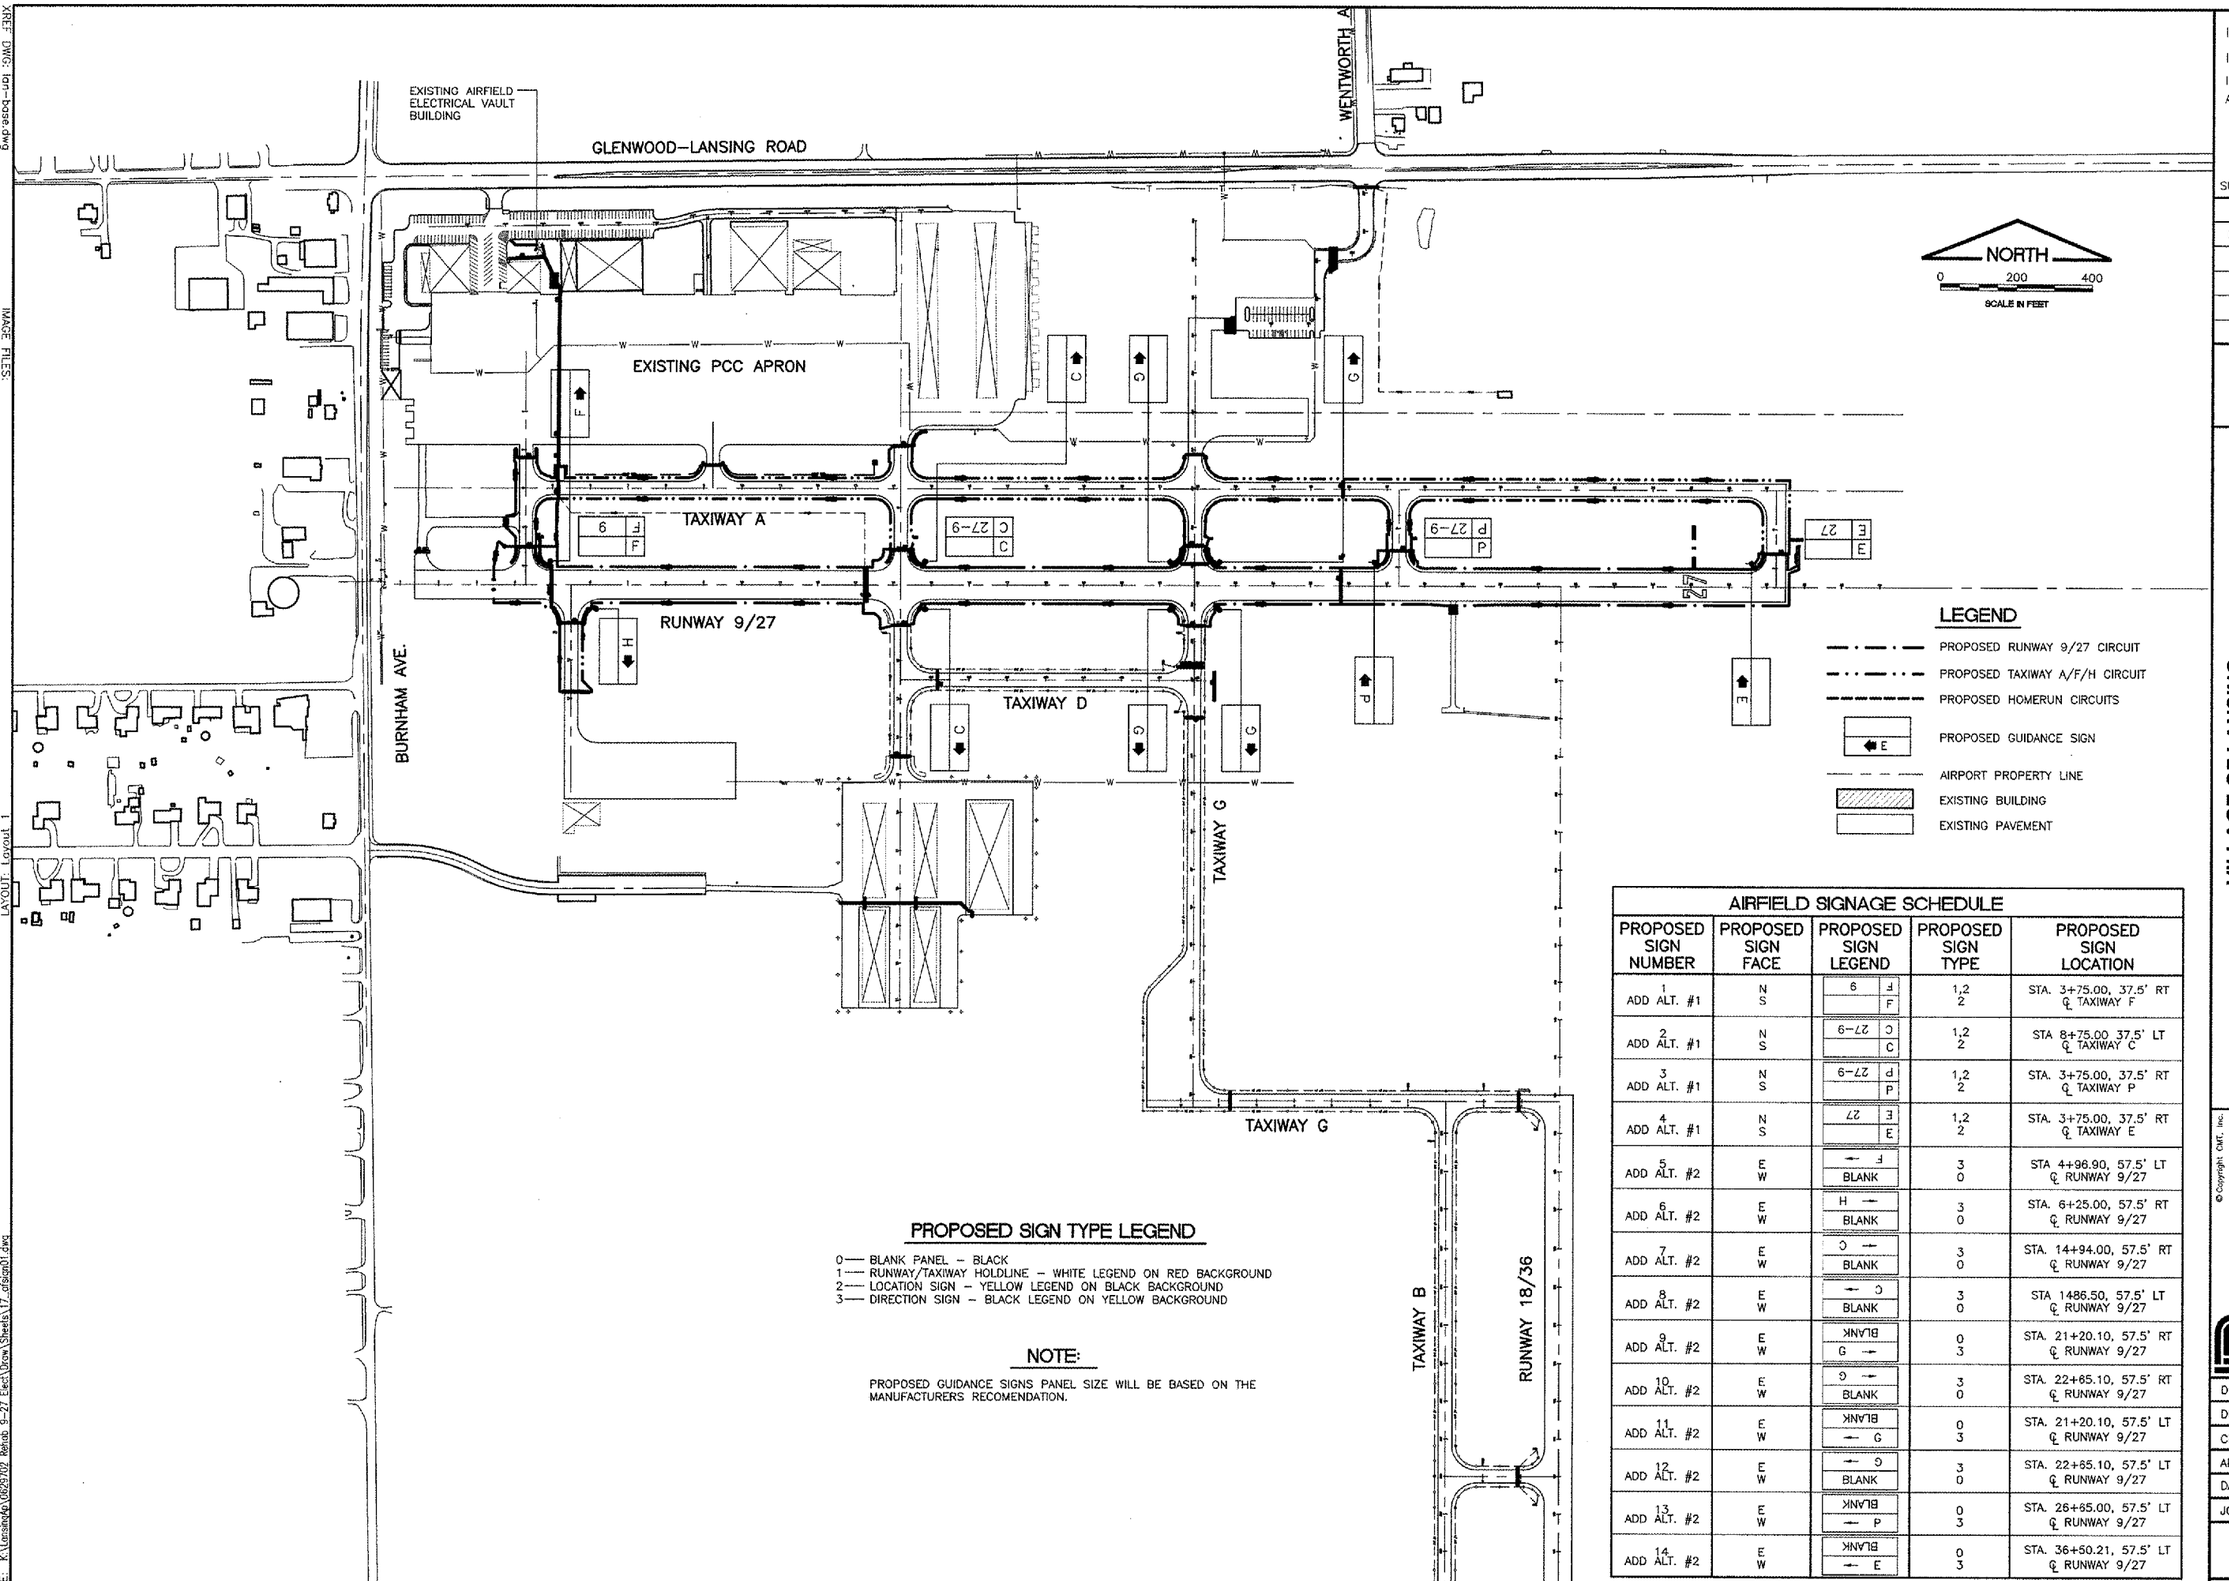

PROPOSED SIGN TYPE LEGEND

0— BLANK PANEL – BLACK
1— RUNWAY/TAXIWAY HOLDLINE – WHITE LEGEND ON RED BACKGROUND
2— LOCATION SIGN – YELLOW LEGEND ON BLACK BACKGROUND
3— DIRECTION SIGN – BLACK LEGEND ON YELLOW BACKGROUND

NOTE:

PROPOSED GUIDANCE SIGNS PANEL SIZE WILL BE BASED ON THE MANUFACTURERS RECOMENDATION.

AIRFIELD SIGNAGE SCHEDULE

PROPOSED SIGN NUMBER	PROPOSED SIGN FACE	PROPOSED SIGN LEGEND	PROPOSED SIGN TYPE	PROPOSED SIGN LOCATION
1 ADD ALT. #1	N S	F 9 / F	1,2 2	STA. 3+75.00, 37.5' RT ℄ TAXIWAY F
2 ADD ALT. #1	N S	C 27-9 / C	1,2 2	STA 8+75.00 37.5' LT ℄ TAXIWAY C
3 ADD ALT. #1	N S	P 27-9 / P	1,2 2	STA. 3+75.00, 37.5' RT ℄ TAXIWAY P
4 ADD ALT. #1	N S	E 27 / E	1,2 2	STA. 3+75.00, 37.5' RT ℄ TAXIWAY E
5 ADD ALT. #2	E W	← F / BLANK	3 0	STA 4+96.90, 57.5' LT ℄ RUNWAY 9/27
6 ADD ALT. #2	E W	H → / BLANK	3 0	STA. 6+25.00, 57.5' RT ℄ RUNWAY 9/27
7 ADD ALT. #2	E W	C → / BLANK	3 0	STA. 14+94.00, 57.5' RT ℄ RUNWAY 9/27
8 ADD ALT. #2	E W	← C / BLANK	3 0	STA 1486.50, 57.5' LT ℄ RUNWAY 9/27
9 ADD ALT. #2	E W	BLANK / G →	0 3	STA. 21+20.10, 57.5' RT ℄ RUNWAY 9/27
10 ADD ALT. #2	E W	G → / BLANK	3 0	STA. 22+65.10, 57.5' RT ℄ RUNWAY 9/27
11 ADD ALT. #2	E W	BLANK / ← G	0 3	STA. 21+20.10, 57.5' LT ℄ RUNWAY 9/27
12 ADD ALT. #2	E W	← G / BLANK	3 0	STA. 22+65.10, 57.5' LT ℄ RUNWAY 9/27
13 ADD ALT. #2	E W	BLANK / ← P	0 3	STA. 26+65.00, 57.5' LT ℄ RUNWAY 9/27
14 ADD ALT. #2	E W	BLANK / ← E	0 3	STA. 36+50.21, 57.5' LT ℄ RUNWAY 9/27

IL. CONTRACT: **LA036**
IL. LETTING ITEM: **2A**
IL. PROJECT: **IGQ-3565**
A.I.P. PROJECT: **3-17-0121-B25**

SURVEY BOOK # BOOK #

REVISIONS

NUMBER	BY	DATE

0 1 2
THIS BAR IS EQUAL TO 2" AT FULL SCALE (34X22).

VILLAGE OF LANSING
LANSING MUNICIPAL AIRPORT
LANSING, ILLINOIS

REHABILITATE AIRFIELD LIGHTING SYSTEM
AIRFIELD SIGNING PLAN
RUNWAY 9/27

© Copyright CMT, Inc.

CMT
CRAWFORD, MURPHY & TILLY, INC.
CONSULTING ENGINEERS
License No. 184-000613

Lansing Municipal airport

DESIGN BY:	ARO
DRAWN BY:	JRO
CHECKED BY:	BRW
APPROVED BY:	----
DATE:	02 MARCH 2007
JOB No:	06297-02

E-05

XREF DWG: lan-base.dwg
tbdlnt.dwg
tb.dwg
lan-base_addalt2.dwg
IMAGE FILES:
UPDATE BY: Jason Dove
LAYOUT: Layout 1
DATE: Thursday, March 08, 2007 9:01:26 PM
FILE: K:\Lansing\p\0629702 Rehab 9-27 Elect\Draw\Sheets\17_afsign01.dwg