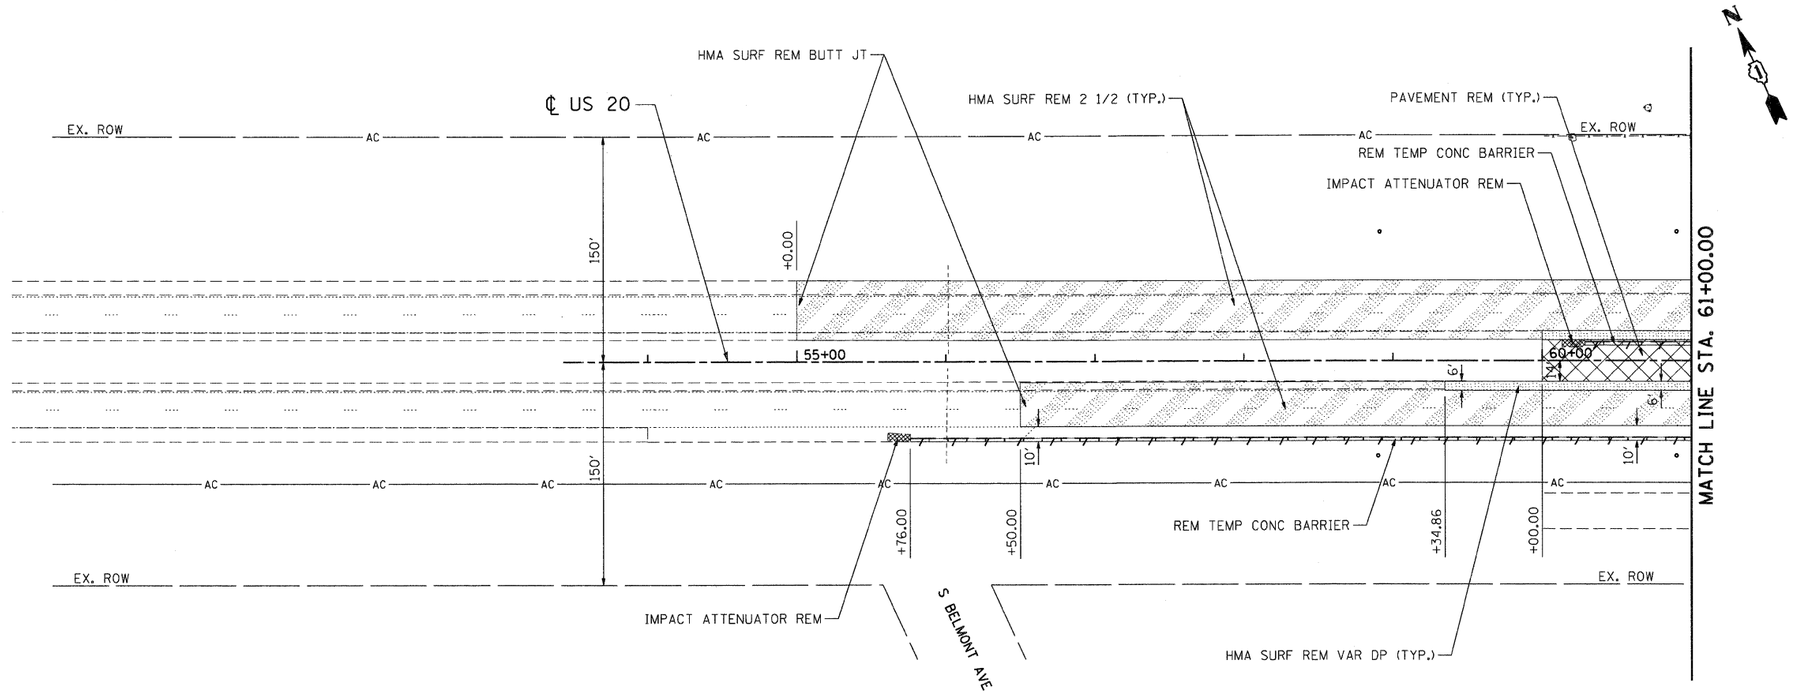

LEGEND

- TEMPORARY LIGHT POLE (SEE LIGHTING PLANS)

EXISTING PLAN

NOTE: SEE DRAINAGE AND UTILITY PLANS FOR REMOVAL OF DRAINAGE RELATED ITEMS.

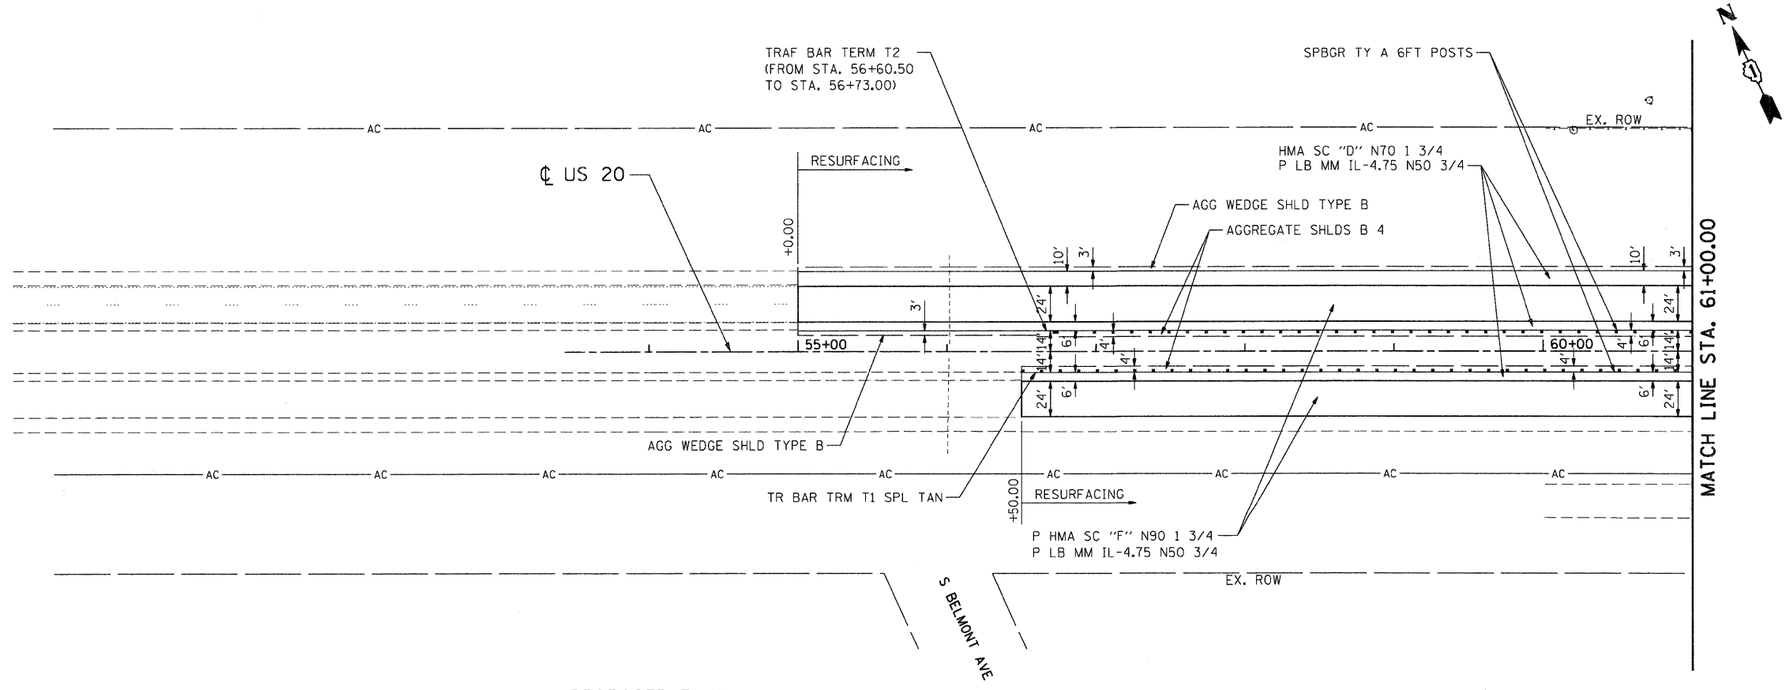

LEGEND

- PROPOSED LIGHT POLE (SEE LIGHTING PLANS)
- PROPOSED TRAFFIC SIGNAL POLE (SEE TRAFFIC SIGNAL PLANS)

PROPOSED PLAN

FILE NAME = $FILEL$	USER NAME = $USER$	DESIGNED - MRK	REVISED -	STATE OF ILLINOIS DEPARTMENT OF TRANSPORTATION FAP ROUTE 345 / US ROUTE 20	ROADWAY PLAN U.S. ROUTE 20	F.A.P RTE. 345	SECTION 8R-R	COUNTY KANE	TOTAL SHEETS 794 / SHEET NO. 59
TENG TENG & ASSOCIATES, INC. ENGINEERS/ARCHITECTS/PLANNERS CHICAGO, ILLINOIS	PLOT SCALE = $SCALE$	DRAWN - MRK	REVISED -			CONTRACT NO. 60H45			
	PLOT DATE = $DATE$	CHECKED - DDH	REVISED -		SCALE: 1"=50' SHEET NO. OF SHEETS STA. 56+50.00 TO STA. 61+00.00	FED. ROAD DIST. NO.	ILLINOIS	FED. AID PROJECT	
		DATE - 12/16/11	REVISED -						