REMOVAL LEGEND

TTP	TREE TRUNK PROTECTION	TF	TEMPORARY FENCE AT DRIPLINE TO PROTECT TREE ROOTS
TP>10	TREE PRUNNING (>10" = OVER 10")	MP4	TREE MULCH RING (PAID AS MULCH PLACEMENT, 4")
RP	TREE ROOT PRUNNING		

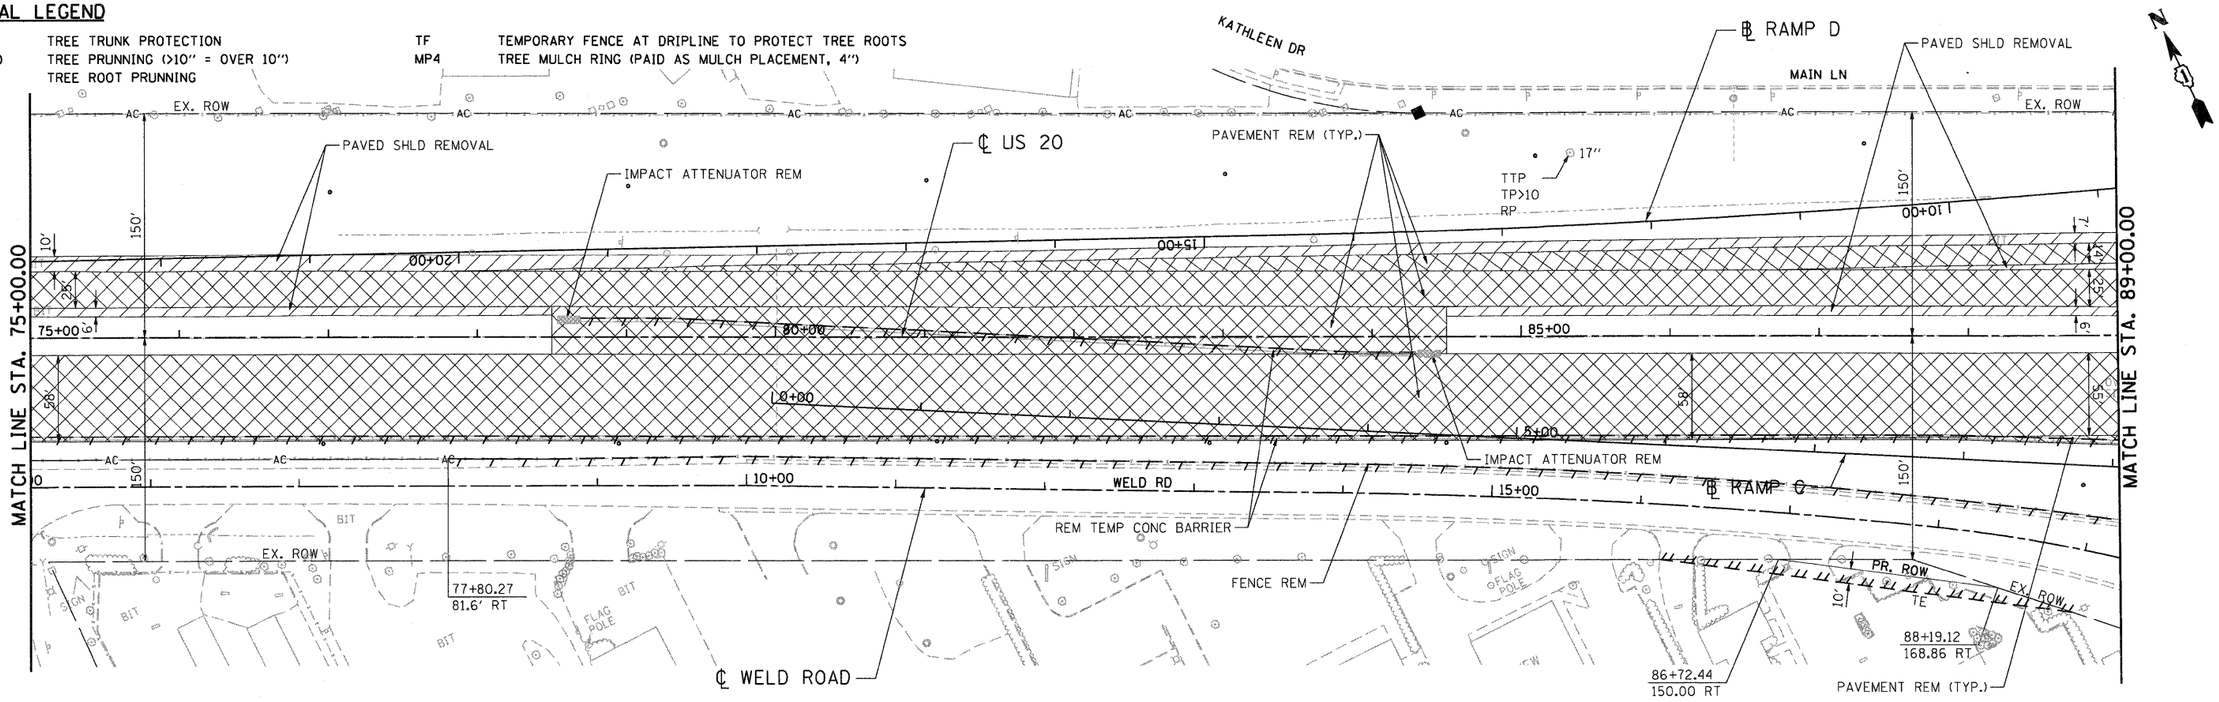

EXISTING PLAN

NOTE: SEE DRAINAGE AND UTILITY PLANS FOR REMOVAL OF DRAINAGE RELATED ITEMS.

LEGEND

- TEMPORARY LIGHT POLE (SEE LIGHTING PLANS)

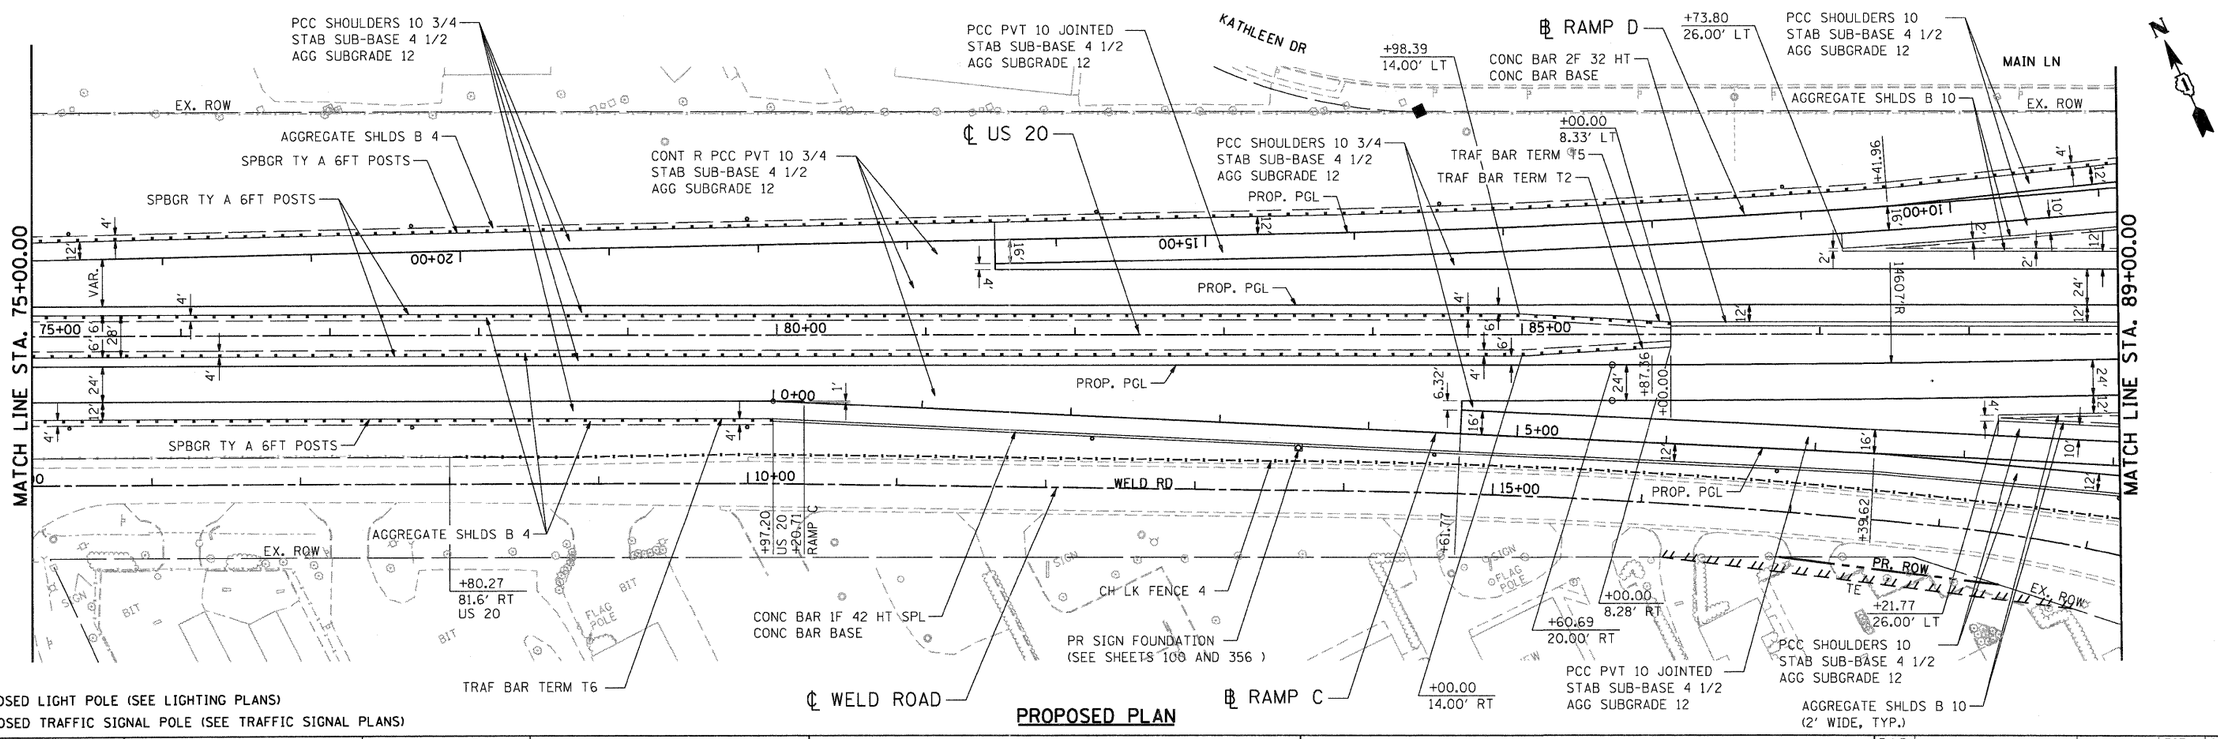

PROPOSED PLAN

LEGEND

- PROPOSED LIGHT POLE (SEE LIGHTING PLANS)
- PROPOSED TRAFFIC SIGNAL POLE (SEE TRAFFIC SIGNAL PLANS)

FILE NAME = $FILEL$	USER NAME = $USER$	DESIGNED - MRK	REVISED -	STATE OF ILLINOIS DEPARTMENT OF TRANSPORTATION FAP ROUTE 345 / US ROUTE 20	ROADWAY PLAN U.S. ROUTE 20
		DRAWN - MRK	REVISED -		
TENG TENG & ASSOCIATES, INC. ENGINEERS/ARCHITECTS/PLANNERS CHICAGO, ILLINOIS	PLOT SCALE = $SCALE$	CHECKED - DDH	REVISED -		SCALE: 1"=50' SHEET NO. OF SHEETS STA. 75+00.00 TO STA. 89+00.00
	PLOT DATE = $DATE$	DATE - 12/16/11	REVISED -		

F.A.P RTE.	SECTION	COUNTY	TOTAL SHEETS	SHEET NO.
345	8R-R	KANE	794	61
		CONTRACT NO. 60H45		
FED. ROAD DIST. NO.	ILLINOIS	FED. AID PROJECT		

\\DI60H45-BORDER01.DGN\\..\DIMASTER-ALIGNMNT.DGN\\..\DI60H45-LEGEND.DGN\\..\DI60H45-DESIGN.DGN\\..\DIMASTER-RDW05A.DGN\\..\DI60H45-REMOVALS.DGN\\..\DIMASTER-RDW05B.DGN\\..\DI60H45-TOPOF.DGN\\..\DI60H45-LIGHT.DGN\\..\DIMASTER-TOPO2PTS.DGN\\..\DIMASTER-ALIGNMNT.DGN
\\VFS-2041A-VM\VAULT-TRANS.07\22102\21379-P01\CIVIL\CADD\60H45\SHEET\DI60H45-SHT-PLAN02.DGN
BALZEKJ
12-14-2011, 9:49:28