REMOVAL LEGEND

TTP	TREE TRUNK PROTECTION	TF	TEMPORARY FENCE AT DRIPLINE TO PROTECT TREE ROOTS
TP>10	TREE PRUNNING (>10" = OVER 10")	MP4	TREE MULCH RING (PAID AS MULCH PLACEMENT, 4")
RP	TREE ROOT PRUNNING		

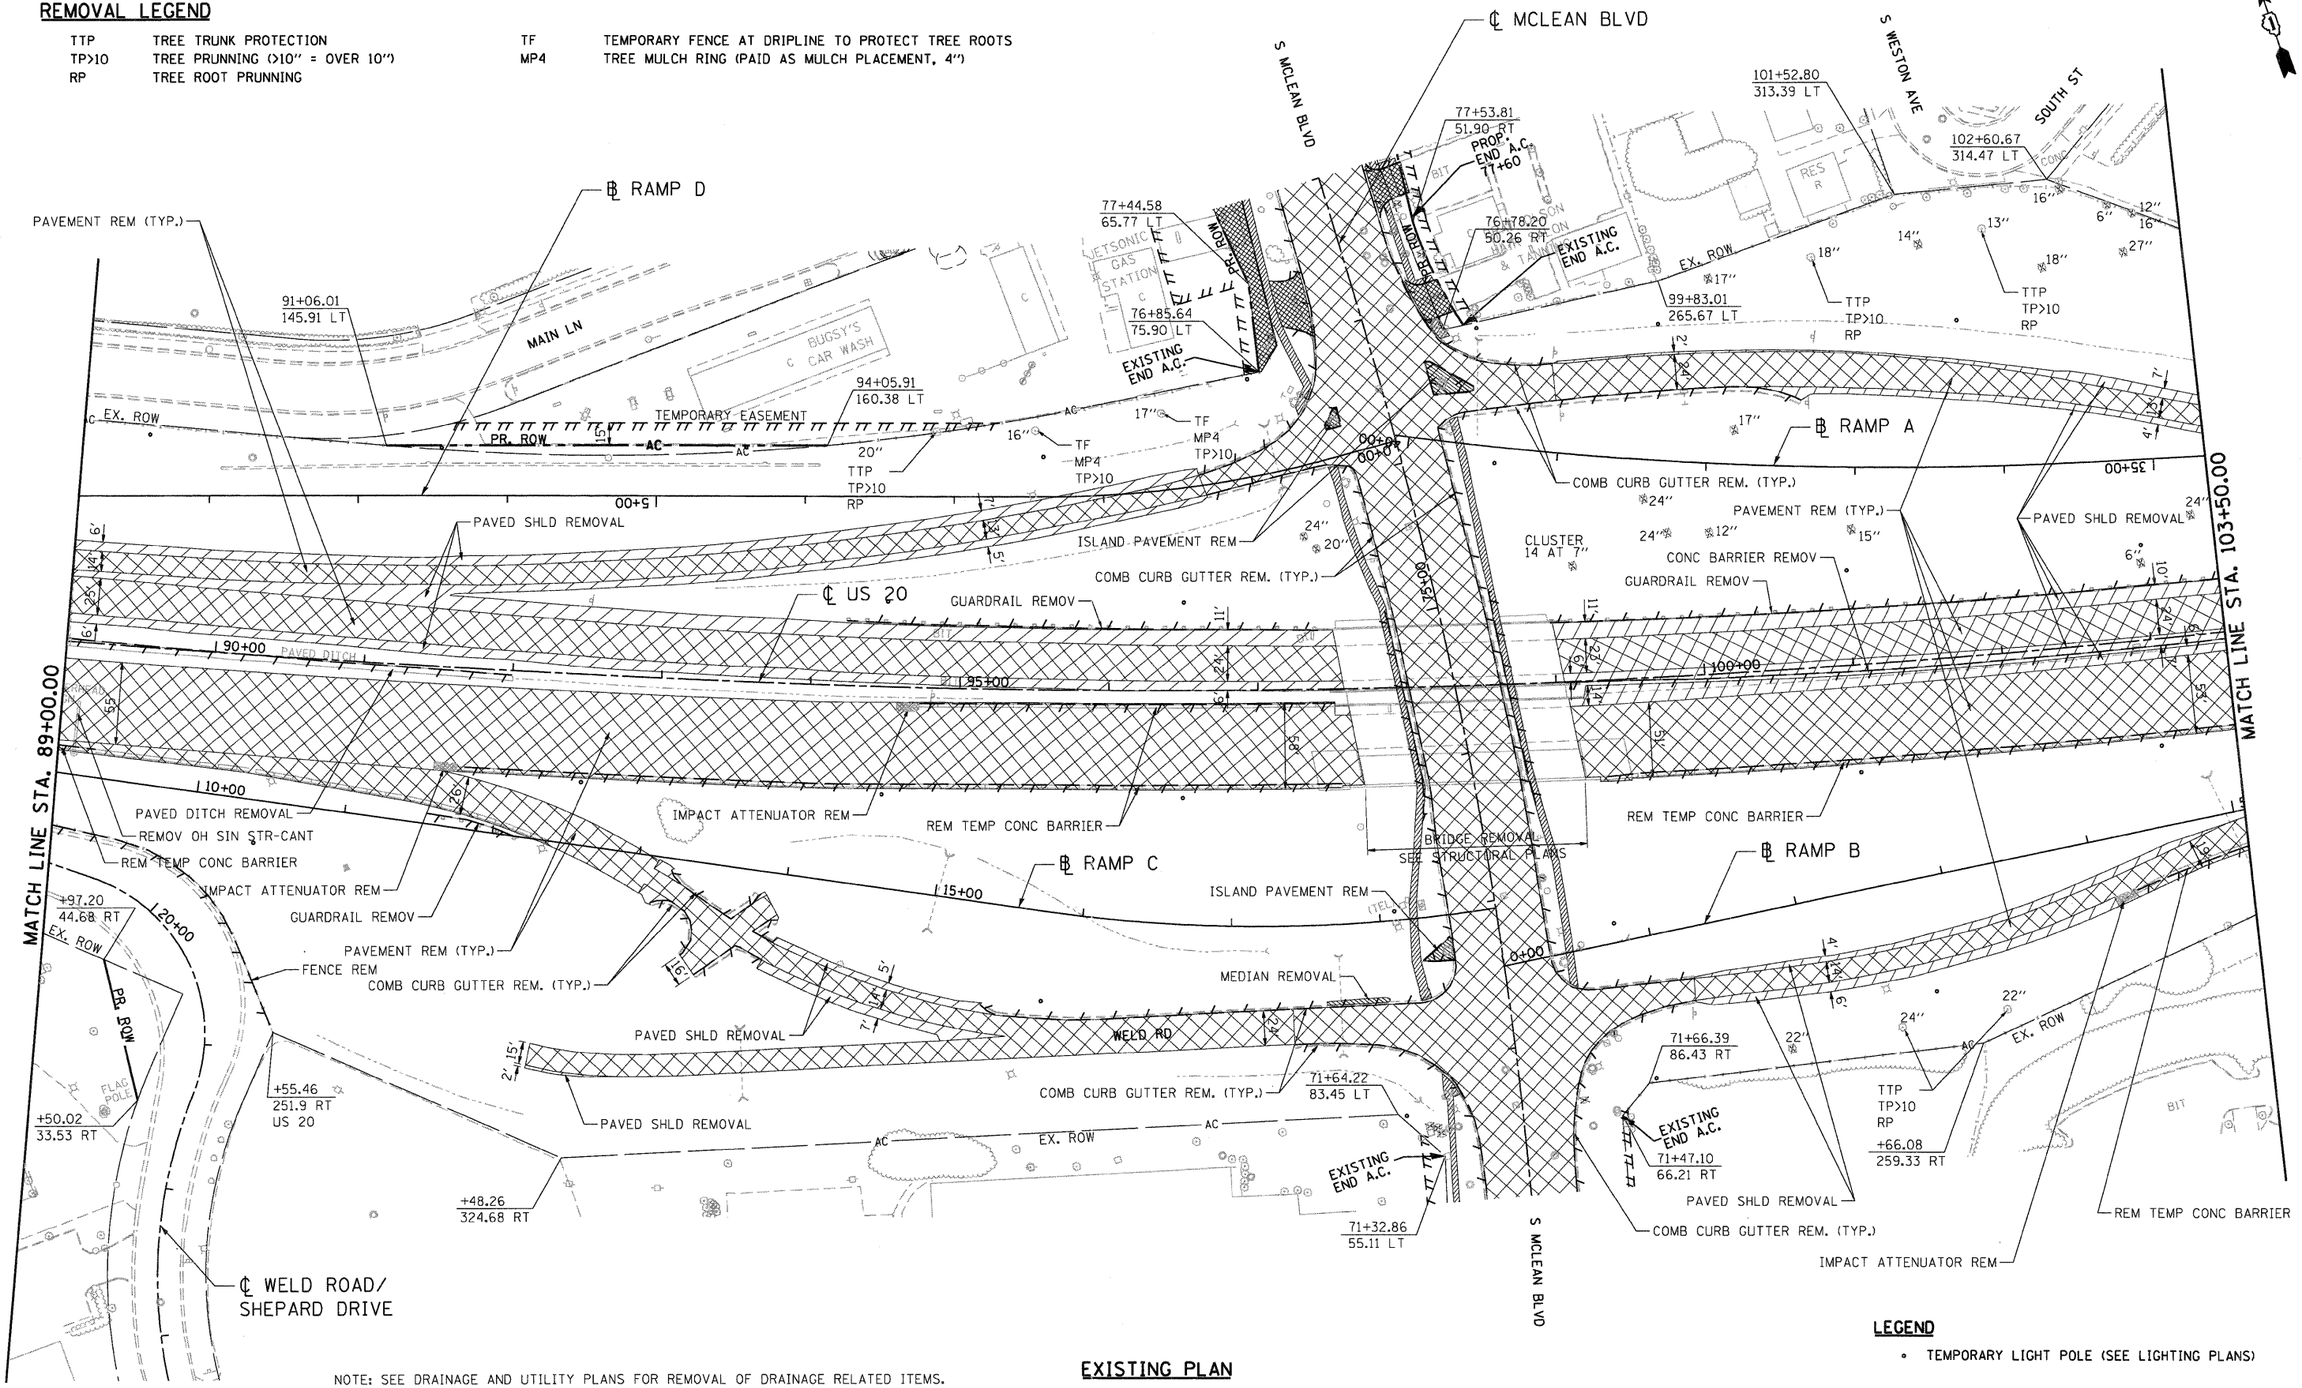

NOTE: SEE DRAINAGE AND UTILITY PLANS FOR REMOVAL OF DRAINAGE RELATED ITEMS.

EXISTING PLAN

LEGEND

∘ TEMPORARY LIGHT POLE (SEE LIGHTING PLANS)

..\D160H45-BORDERR1.DGN ..\DIMASTER-ALIGNMNT.DGN ..\D160H45-LEGEND.DGN ..\D160H45-REMOVAL.DGN ..\DIMASTER-RDWAY.DGN ..\DIMASTER-TOPOE.DGN ..\DIMASTER-TOPO2.DGN ..\D160H45-LIGHTING.DGN ..\D160H45-LEGEND.DGN
12-14-2011 4:59:32 \\FS-0214\DMVAULT\D-TRANS.BTY\22282\21379-001\CIVIL\CAD\60H45\SHEET\D160H45-SHT-PLAN823.DGN
BAJZEKJ

FILE NAME = $FILEL$	USER NAME = $USER$	DESIGNED - MRK	REVISED -	**STATE OF ILLINOIS DEPARTMENT OF TRANSPORTATION** FAP ROUTE 345 / US ROUTE 20	**EXISTING ROADWAY PLAN U.S. ROUTE 20**			F.A.P RTE.	SECTION	COUNTY	TOTAL SHEETS	SHEET NO.
		DRAWN - MRK	REVISED -					345	8R-R	KANE	794	62
TENG TENG & ASSOCIATES, INC. ENGINEERS/ARCHITECTS/PLANNERS CHICAGO, ILLINOIS	PLOT SCALE = $SCALE$	CHECKED - DDH	REVISED -							CONTRACT NO. 60H45		
	PLOT DATE = $DATE$	DATE - 12/16/11	REVISED -		SCALE: 1"=50'	SHEET NO. OF	STA. 89+00.00 TO STA. 103+50.00	FED. ROAD DIST. NO.	ILLINOIS	FED. AID PROJECT		