LEGEND

- TEMPORARY LIGHT POLE (SEE LIGHTING PLANS)

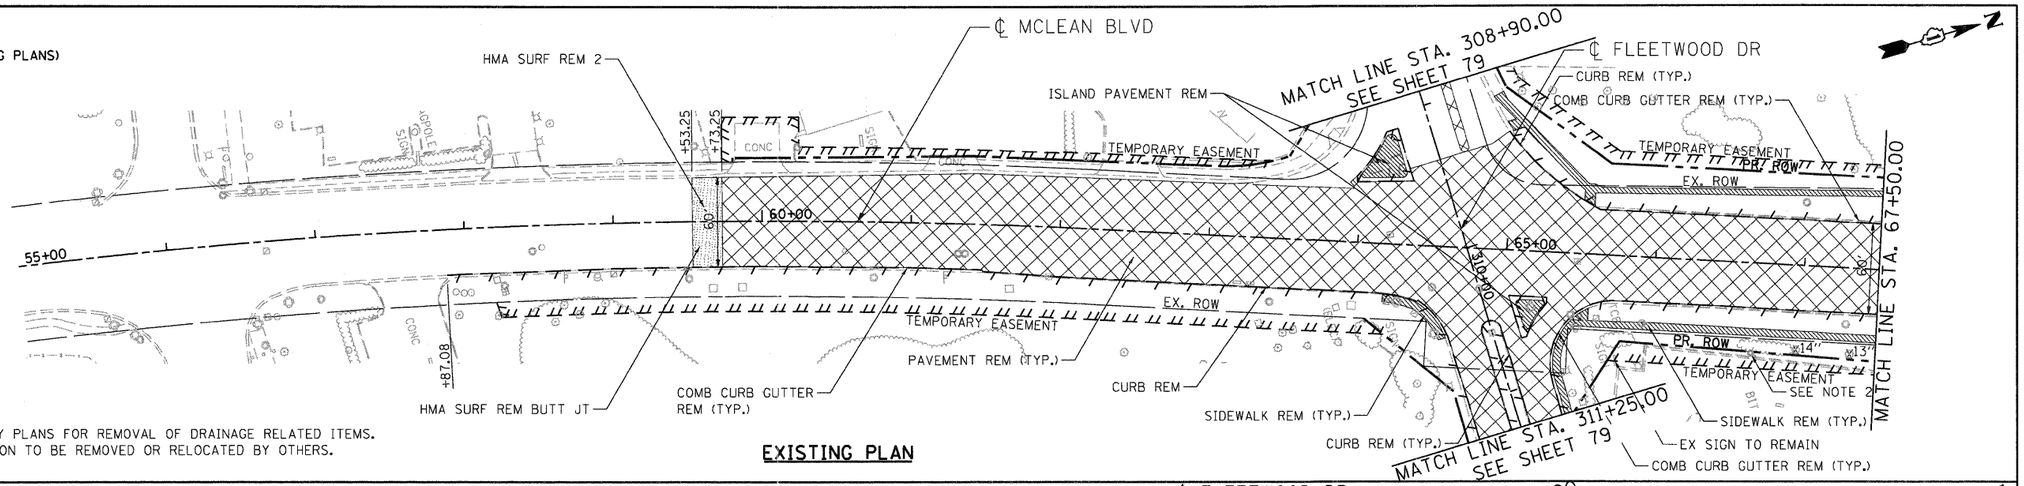

NOTES:

1. SEE DRAINAGE AND UTILITY PLANS FOR REMOVAL OF DRAINAGE RELATED ITEMS.
2. LIGHT POLE AND FOUNDATION TO BE REMOVED OR RELOCATED BY OTHERS.

EXISTING PLAN

LEGEND

- PROPOSED LIGHT POLE (SEE LIGHTING PLANS)
- PROPOSED TRAFFIC SIGNAL POLE (SEE TRAFFIC SIGNAL PLANS)

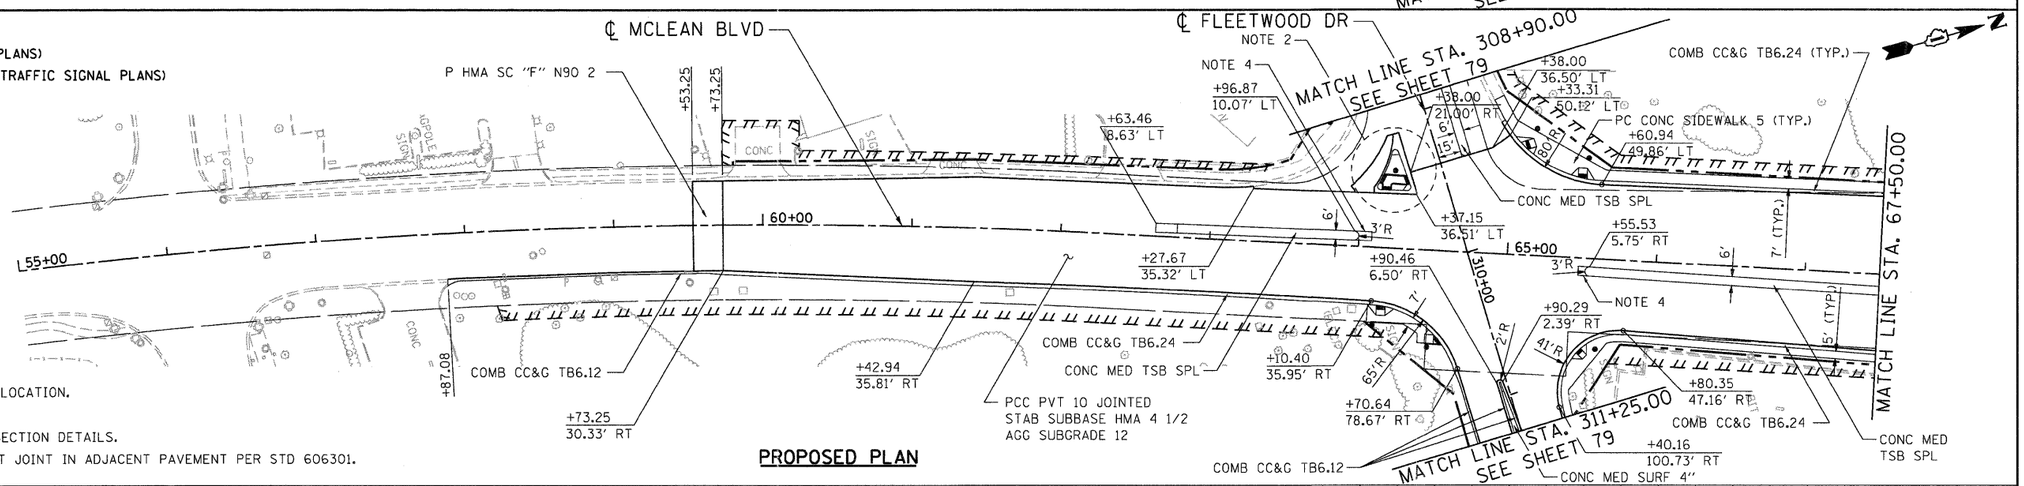

NOTES:

1. SEE SHEET 103 FOR MCLEAN BLVD PGL LOCATION.
2. SEE SHEET 108 FOR ISLAND DETAILS.
3. SEE SHEET 105 FOR ADDITIONAL INTERSECTION DETAILS.
4. EXTEND CONC MED TSB SPL TO NEAREST JOINT IN ADJACENT PAVEMENT PER STD 606301.

PROPOSED PLAN

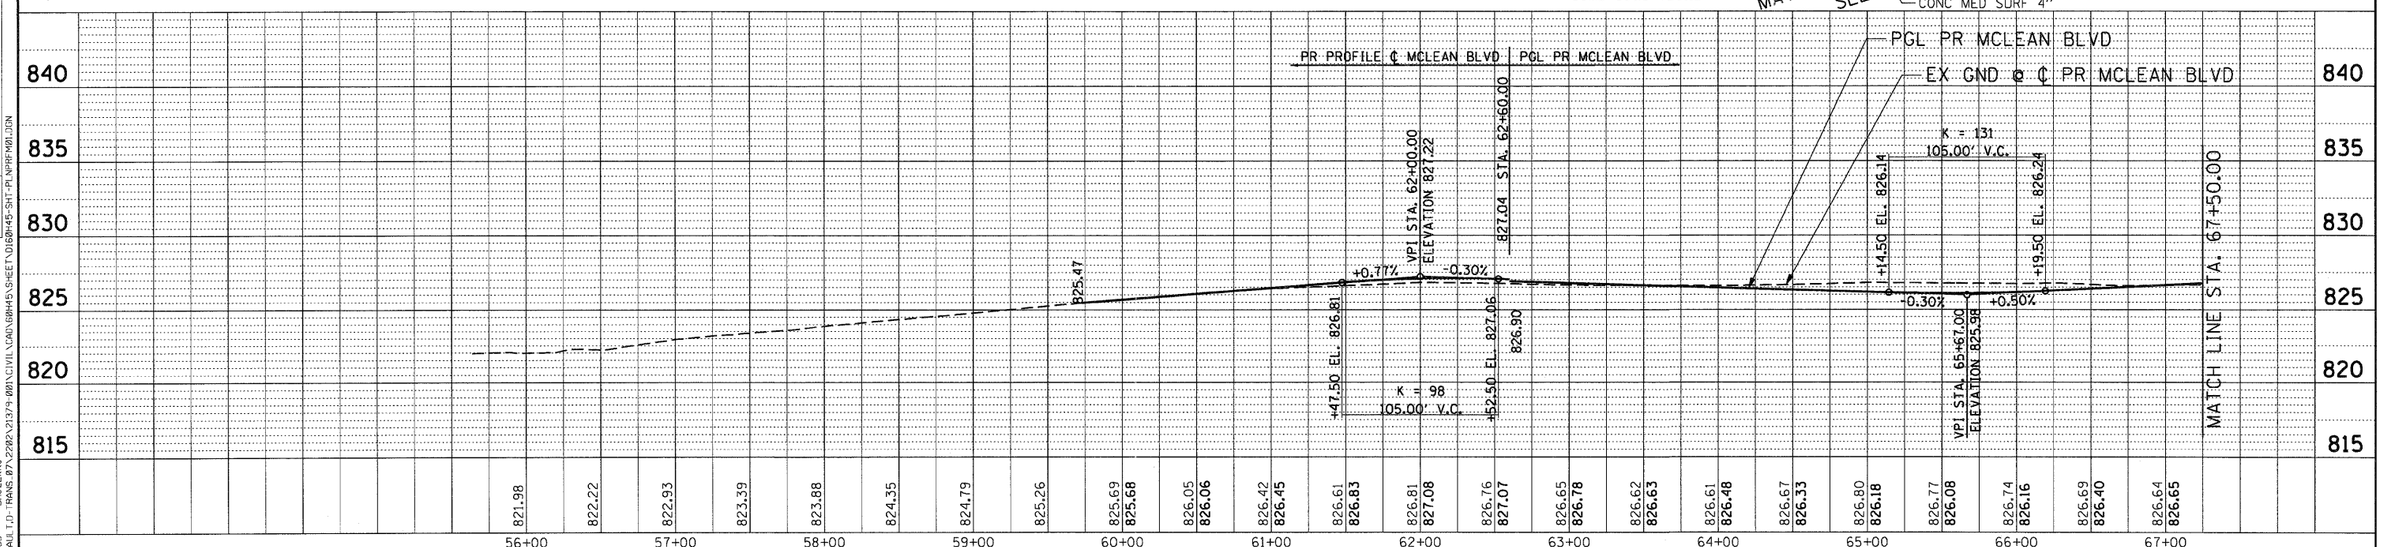

PLAN / PROFILE — SURVEYED; PLOTTED; DRAWN; CHECKED; R.O.W. CHECKED; BLM. NOTED; STRUCTURE NOTATIONS CHKD; NOTE BOOK; NO.; CADD FILE NAME; BY; DATE

12-12-2011 12:43:33 BAJZEKK.J
\\FS-2044\MKVAULT\D-TRANS_87\2282\21379 001\CIVIL\CAD\60H45\SHEET\D160H45-SHT-PLNPRFMRDJDN

FILE NAME = $FILE$	USER NAME = $USER$	DESIGNED - MRK	REVISED -	**STATE OF ILLINOIS**
		DRAWN - MRK	REVISED -	**DEPARTMENT OF TRANSPORTATION**
TENG TENG & ASSOCIATES, INC. ENGINEERS/ARCHITECTS/PLANNERS CHICAGO, ILLINOIS	PLOT SCALE = $SCALE$	CHECKED - DDH	REVISED -	FAP ROUTE 345 / US ROUTE 20
	PLOT DATE = $DATE$	DATE - 12/16/11	REVISED -	

ROADWAY PLAN AND PROFILE
MCLEAN BOULEVARD

SCALE: HORIZ. 1"=50' VERT. 1"=5' STA. 55+00.00 TO STA. 67+50.00

F.A.P RTE.	SECTION	COUNTY	TOTAL SHEETS	SHEET NO.
345	8R-R	KANE	794	76
		CONTRACT NO. 60H45		
FED. ROAD DIST. NO.	ILLINOIS	FED. AID PROJECT		