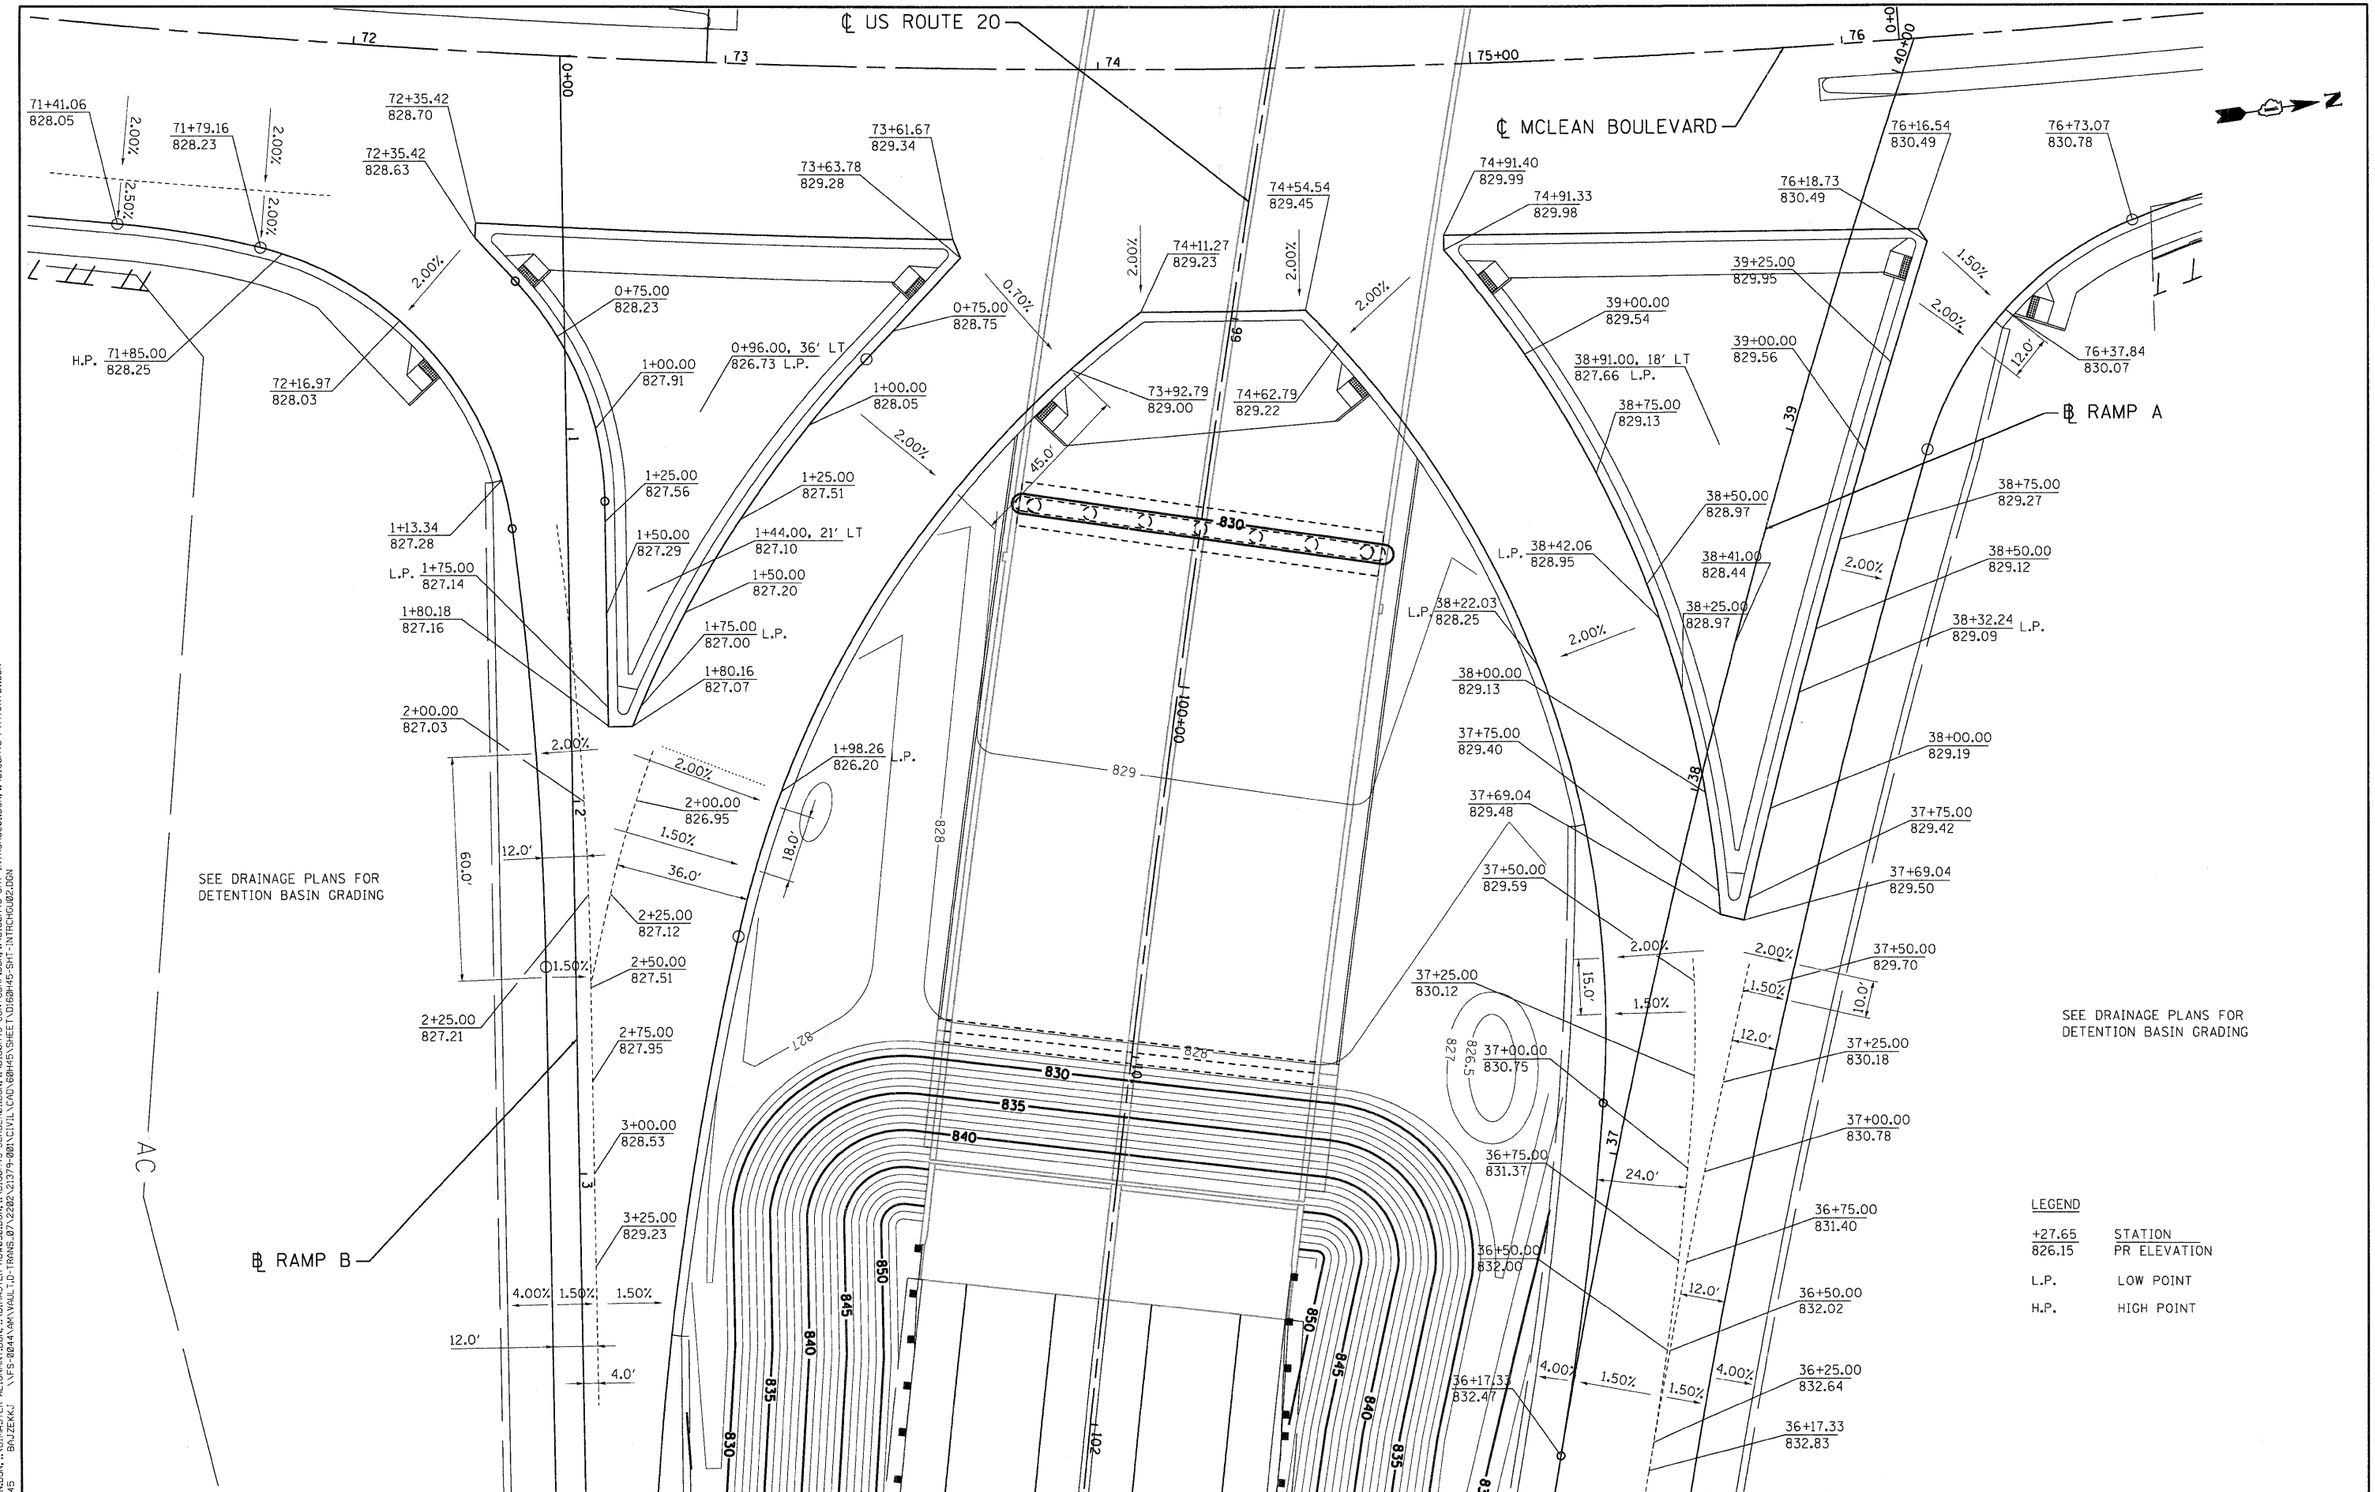

FILE NAME = $FILEL$	USER NAME = $USER$	DESIGNED - MRK	REVISED -	
		DRAWN - MRK	REVISED -	
	PLOT SCALE = $SCALE$	CHECKED - DDH	REVISED -	
TENG TENG & ASSOCIATES, INC. ENGINEERS/ARCHITECTS/PLANNERS CHICAGO, ILLINOIS	PLOT DATE = $DATE$	DATE - 12/16/11	REVISED -	

STATE OF ILLINOIS
DEPARTMENT OF TRANSPORTATION
FAP ROUTE 345 / US ROUTE 20

PAVEMENT ELEVATION AND GRADING PLAN
U.S. 20 @ MCLEAN BOULEVARD INTERCHANGE
RAMP A & RAMP B

SCALE: 1"=20' | SHEET NO. | OF | STA. | TO STA.

F.A.P RTE.	SECTION	COUNTY	TOTAL SHEETS	SHEET NO.
345	8R-R	KANE	794	92
		CONTRACT NO. 60H45		
FED. ROAD DIST. NO.	ILLINOIS	FED. AID PROJECT		

..\D160H45-DESIGN.DGN, ..\D1MASTER-ALIGNMT.DGN, ..\D1MASTER-ROWBSE.DGN, ..\D160H45-GGRDCTRL.DGN, ..\D160H45-CONTOURP.DGN, ..\D160H45-SHT-INTRCHGU01.DGN, ..\D160H45-PVMTJNTS.DGN, ..\D160H45-SHT-INTRCHGU02.DGN
12-12-2011, 12:45:45 BRUZEKJ C:\VFS 8044\WORKALL\D-TRANS.07\22822\21379-001\CIVIL\CADD\60H45\SHEET\D160H45-SHT-INTRCHGU02.DGN