..\D168H45-DESIGN.DGN, ..\DIMASTER-ALIGNMT.DGN, ..\DIMASTER-ROW050.DGN, ..\D168H45-TOPOF.DGN, ..\D168H45-BORDER1.DGN, ..\D168H45-DESIGN.DGN, ..\DIMASTER-ALIGNMT.DGN, ..\DIMASTER-ROW050.DGN, ..\D168H45-TOPOF.DGN, ..\D168H45-DESIGN.DGN, ..\DIMASTER-ROW050.DGN, ..\D168H45-TOPOF.DGN
SAJZENG 12-12-2011, 12:45:54 \\ES-BD414-VAV\VOL1_D-FRA$\BD\C21379-BB\CIVIL\CAD\G8H45\SHEET\D168H45-SHT-INTRECHOR.DGN

MCLEAN BLVD AND MAIN LN.

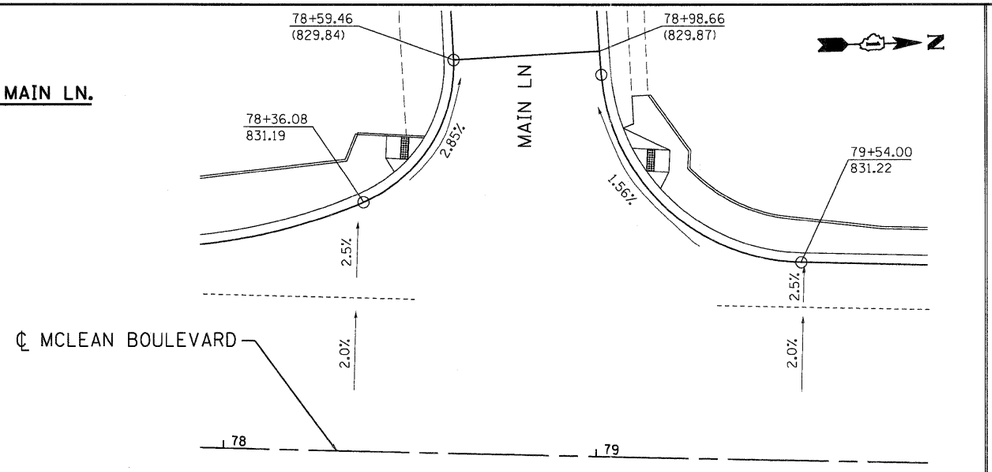

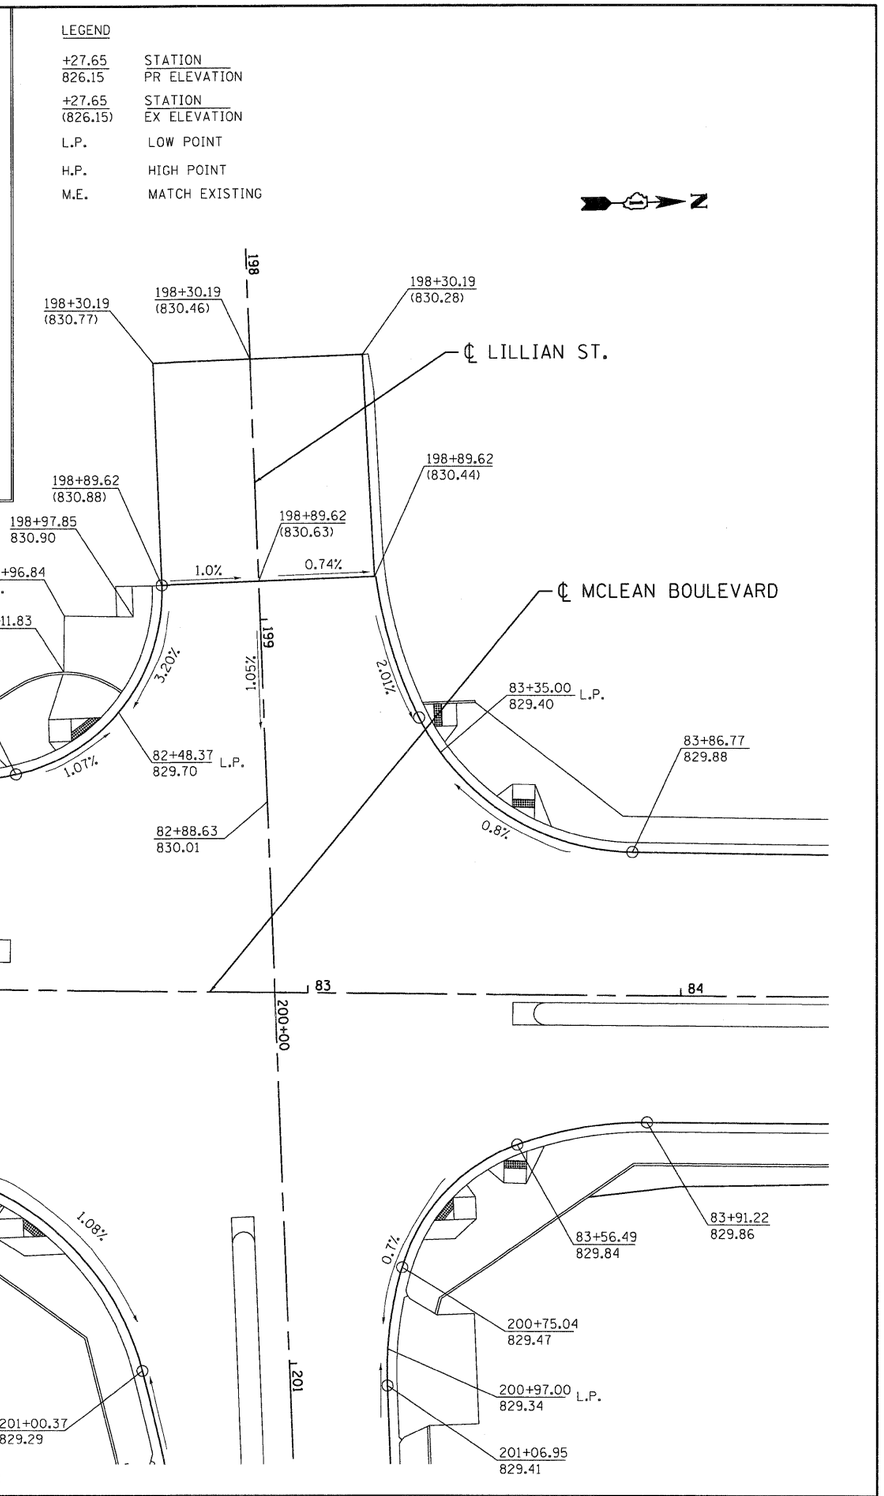

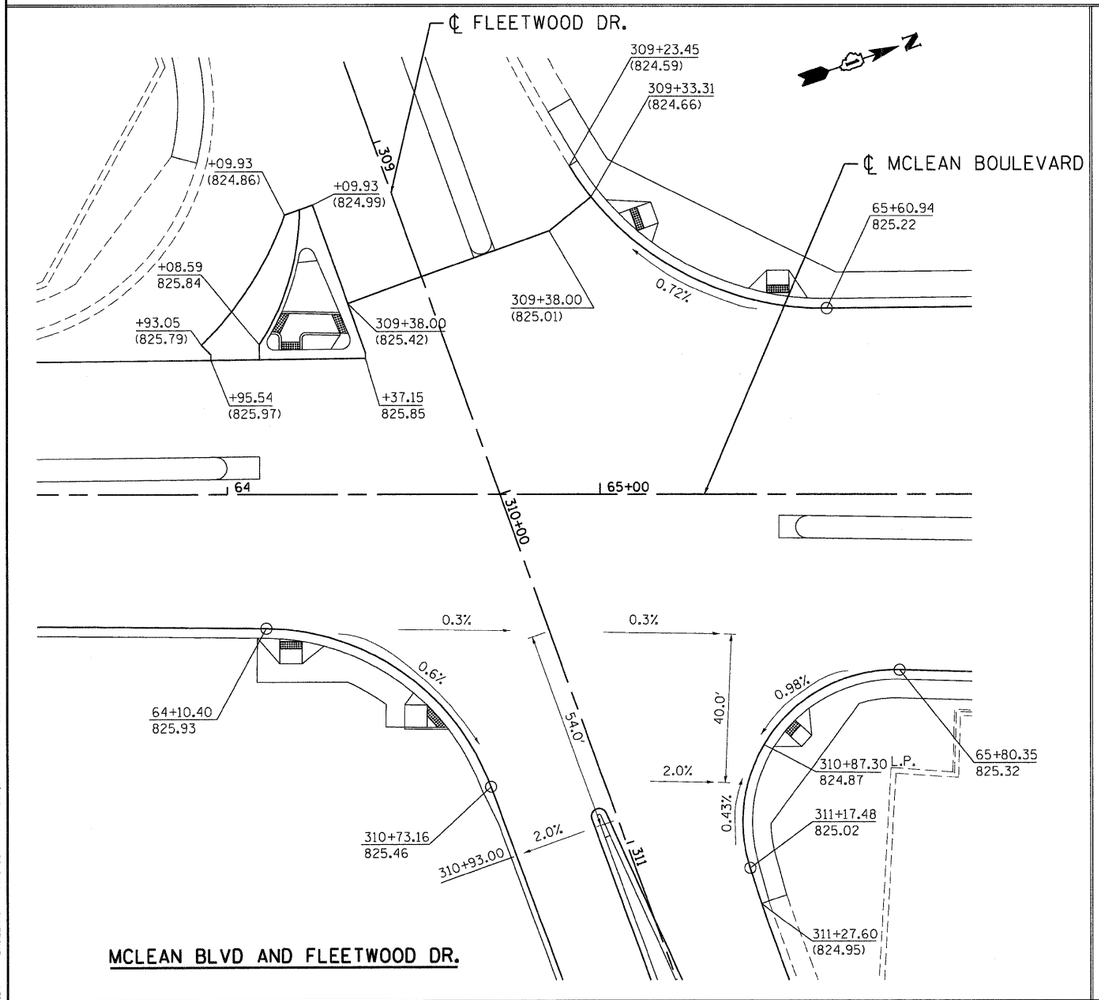

MCLEAN BLVD AND FLEETWOOD DR.

MCLEAN BLVD AND LILLIAN ST.

FILE NAME = $FILE1$	USER NAME = $USER$	DESIGNED - MRK	REVISED -	
		DRAWN - MRK	REVISED -	
TENG TENG & ASSOCIATES, INC. ENGINEERS/ARCHITECTS/PLANNERS CHICAGO, ILLINOIS	PLOT SCALE = $SCALE$	CHECKED - DDH	REVISED -	
	PLOT DATE = $DATE$	DATE - 12/16/11	REVISED -	

STATE OF ILLINOIS
DEPARTMENT OF TRANSPORTATION
FAP ROUTE 345 / US ROUTE 20

PAVEMENT ELEVATION PLAN
MCLEAN BOULEVARD INTERSECTIONS AT
FLEETWOOD DRIVE, MAIN LANE AND LILLIAN STREET

SCALE: 1"=20' | SHEET NO. OF | STA. TO STA.

F.A.P RTE.	SECTION	COUNTY	TOTAL SHEETS	SHEET NO.
345	8R-R	KANE	794	94
		CONTRACT NO. 60H45		
FED. ROAD DIST. NO.	ILLINOIS	FED. AID PROJECT		