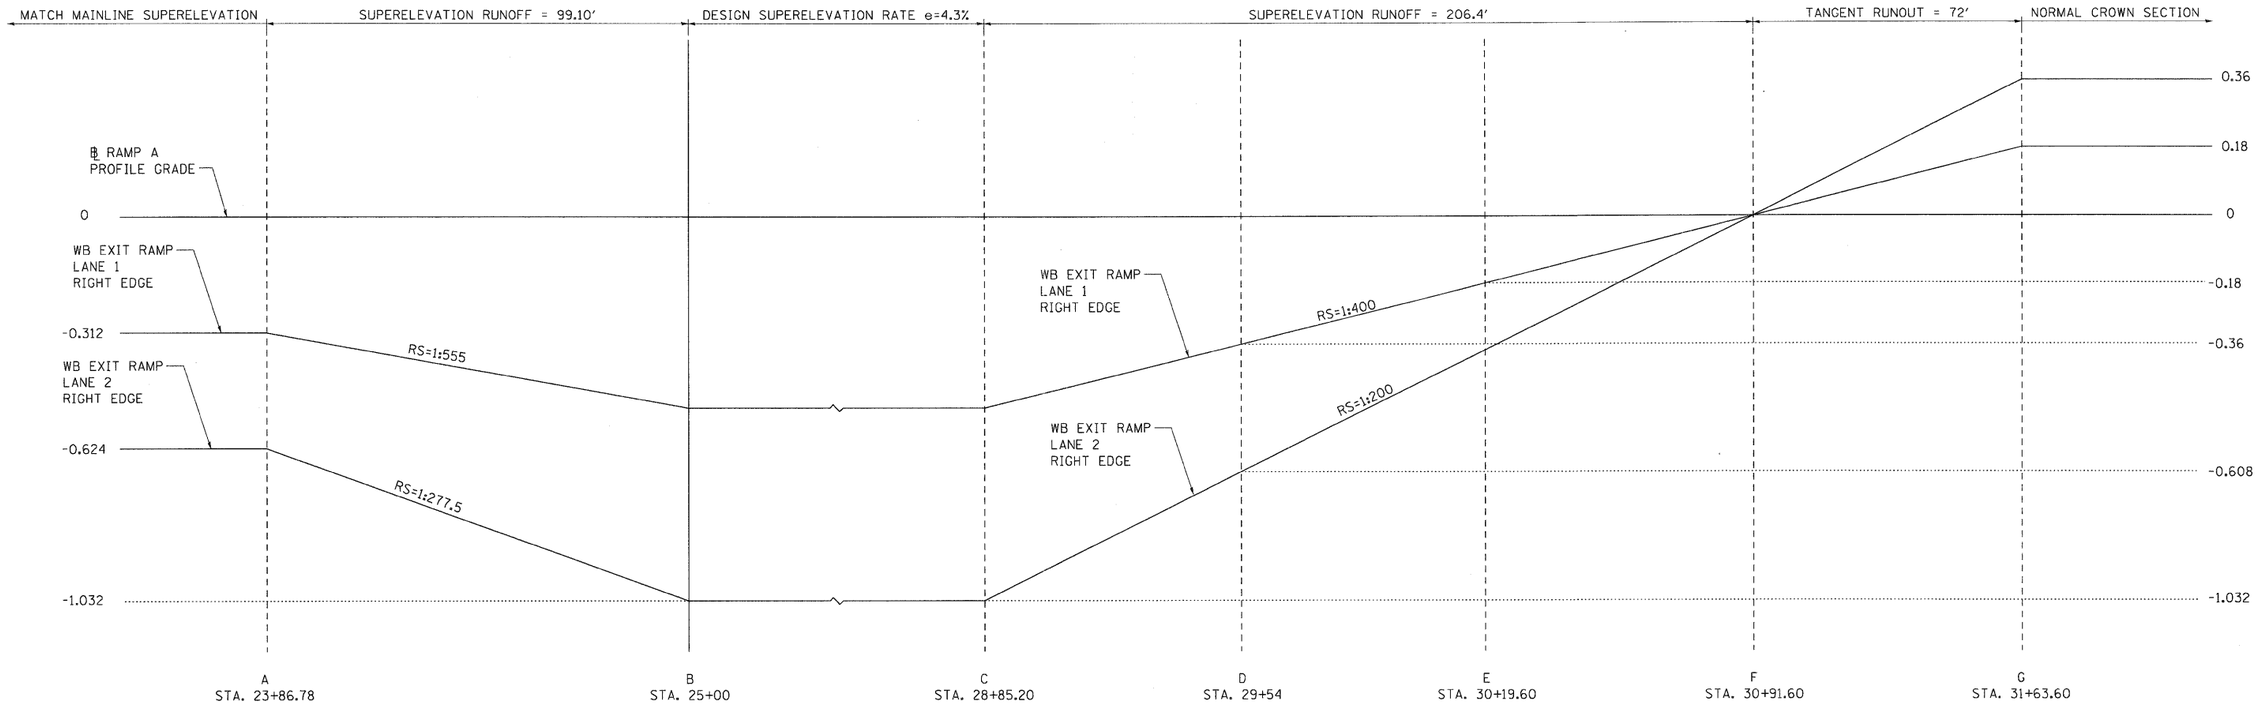

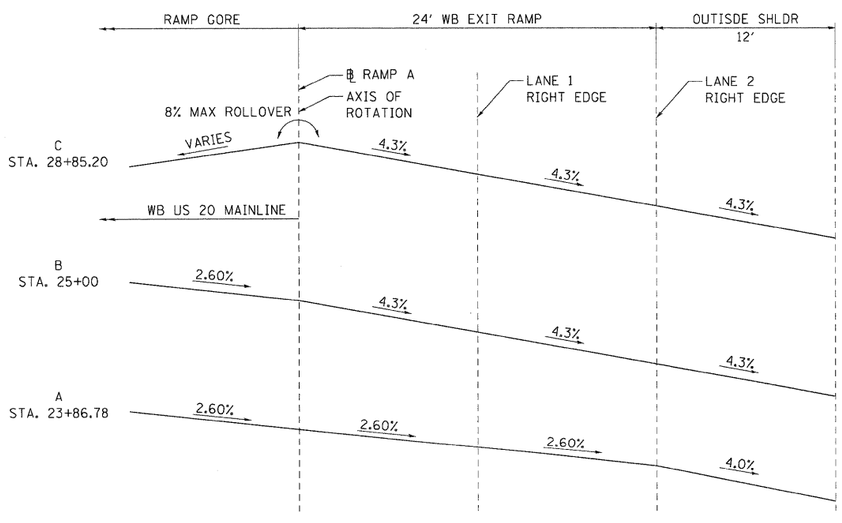

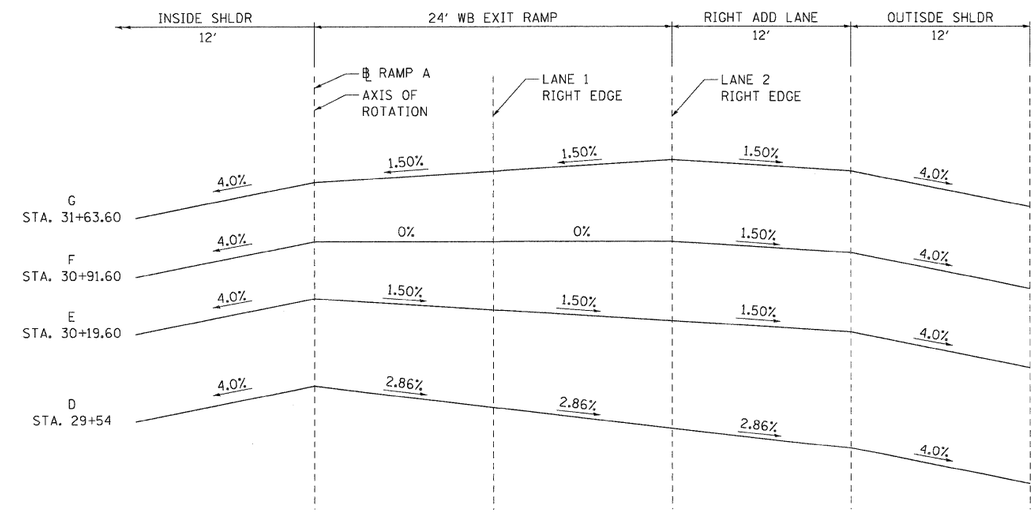

FILE NAME = $FILEL$	USER NAME = $USER$	DESIGNED - BRH	REVISED -
		DRAWN - BRH	REVISED -
TENG TENG & ASSOCIATES, INC. ENGINEERS/ARCHITECTS/PLANNERS CHICAGO, ILLINOIS	PLOT SCALE = $SCALE$	CHECKED - DDH	REVISED -
	PLOT DATE = $DATE$	DATE - 12/16/11	REVISED -

STATE OF ILLINOIS
DEPARTMENT OF TRANSPORTATION
FAP ROUTE 345 / US ROUTE 20

ROADWAY DETAILS
SUPERELEVATION TRANSITION DETAIL
U.S. ROUTE 20 RAMP A

SCALE: 1"=10' | SHEET NO. OF | STA. TO STA.

F.A.P RTE.	SECTION	COUNTY	TOTAL SHEETS	SHEET NO.
345	8R-R	KANE	794	97
		CONTRACT NO. 60H45		
FED. ROAD DIST. NO.	ILLINOIS	FED. AID PROJECT		

-\\IDOT\H45-SETFILS\D_CON\..\D160H45-BORDER01.DGN
12-12-2011, 12:46:02 BALZEKAJ \\FS-DOA1\DWVAULT\D-TRANS.07\2082\21379-001\CIVIL\CAD\60H45\SHEET\D160H45-SHT-ROADDETS03.DGN