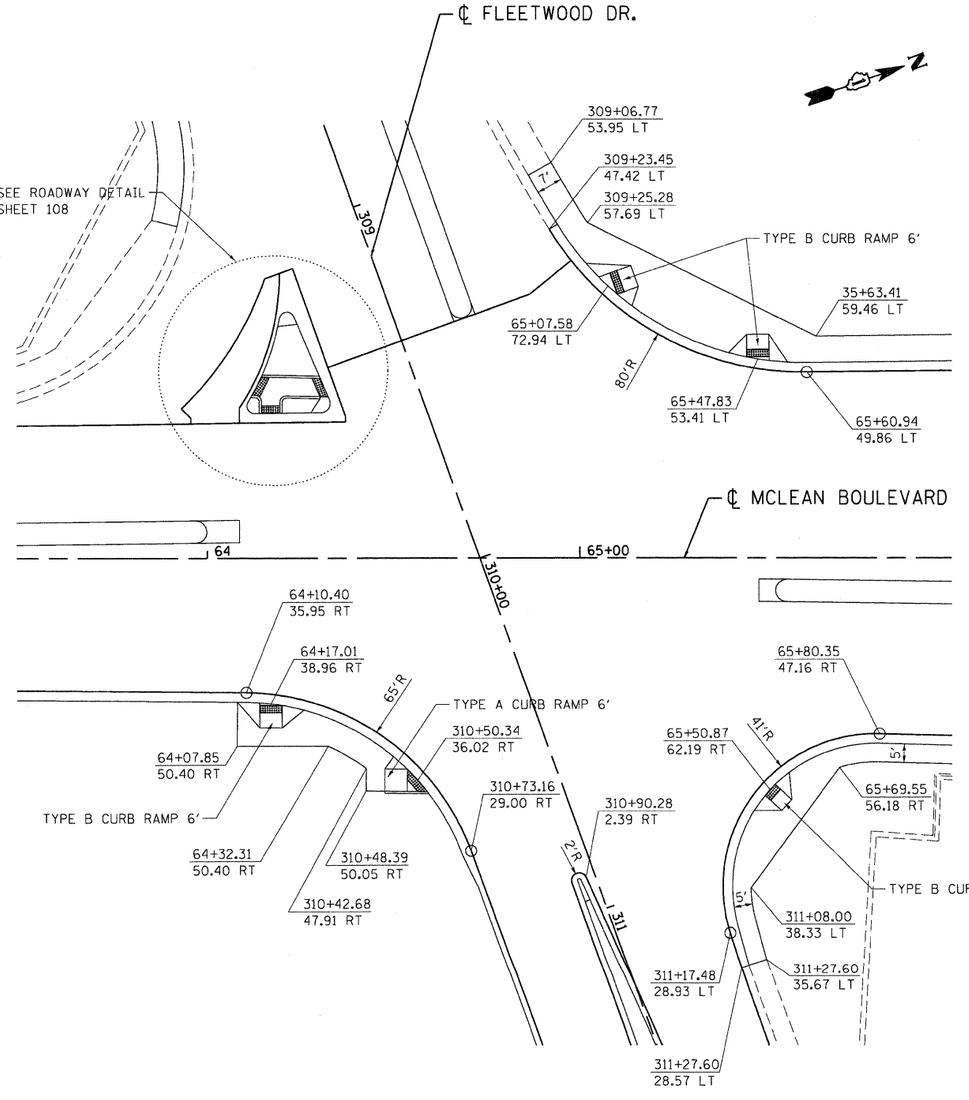

MCLEAN BLVD AND FLEETWOOD DR.

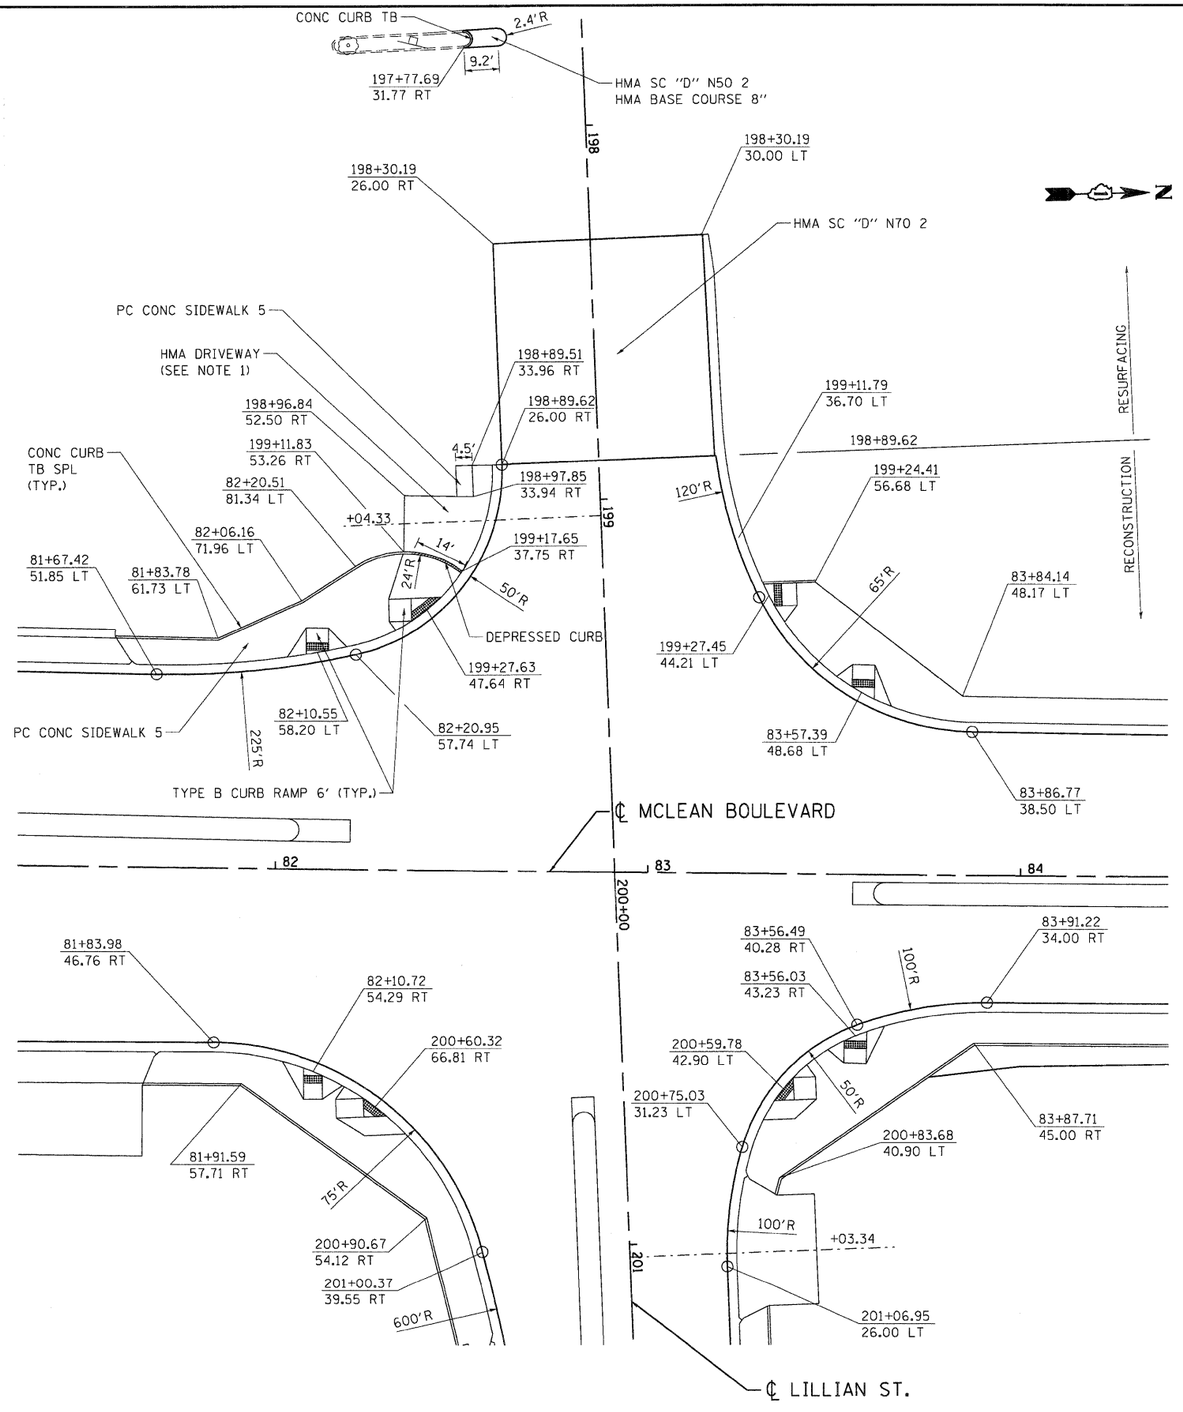

MCLEAN BLVD AND LILLIAN ST.

NOTES

1. SEE SHEET 106 FOR DRIVEWAY SCHEDULES.

\D160H45-DESIGN.DGN, ..\D1MASTER-ALIGNMNT.DGN, ..\D1MASTER-ROW850.DGN, ..\D160H45-TOPOF.DGN, ..\D160H45-DESIGN.DGN, ..\D1MASTER-ALIGNMNT.DGN, ..\D1MASTER-ROW850.DGN, ..\D160H45-TOPOF.DGN, ..\D160H45-BORDER.DGN, ..\D160H45-DESIGN.DGN, ..\D1MASTER-ALIGNMNT.DGN, ..\D1MASTER-ROW850.DGN, ..\D160H45-TOPOF.DGN
12-12-2011 12:46:44 BAYZEK\J \\FS-1004\CANVAL12-1\ENVS.8\12262\21374-98\CIVIL\GAD\60H45SHEET\D160H45-SHT-INTERSEC-903.DGN

FILE NAME = $FILEL$	USER NAME = $USER$	DESIGNED - MRK	REVISED -	**STATE OF ILLINOIS** **DEPARTMENT OF TRANSPORTATION** FAP ROUTE 345 / US ROUTE 20
		DRAWN - MRK	REVISED -	
TENG TENG & ASSOCIATES, INC. ENGINEERS/ARCHITECTS/PLANNERS CHICAGO, ILLINOIS	PLOT SCALE = $SCALE$	CHECKED - DDH	REVISED -	
	PLOT DATE = $DATE$	DATE - 12/16/11	REVISED -	

ROADWAY DETAILS
MCLEAN BLVD INTERSECTION DETAILS WITH FLEETWOOD DRIVE AND LILLIAN STREET

SCALE: 1"=20' | SHEET NO. OF | STA. TO STA.

F.A.P RTE.	SECTION	COUNTY	TOTAL SHEETS	SHEET NO.
345	8R-R	KANE	794	105
		CONTRACT NO. 60H45		
FED. ROAD DIST. NO.	ILLINOIS	FED. AID PROJECT		