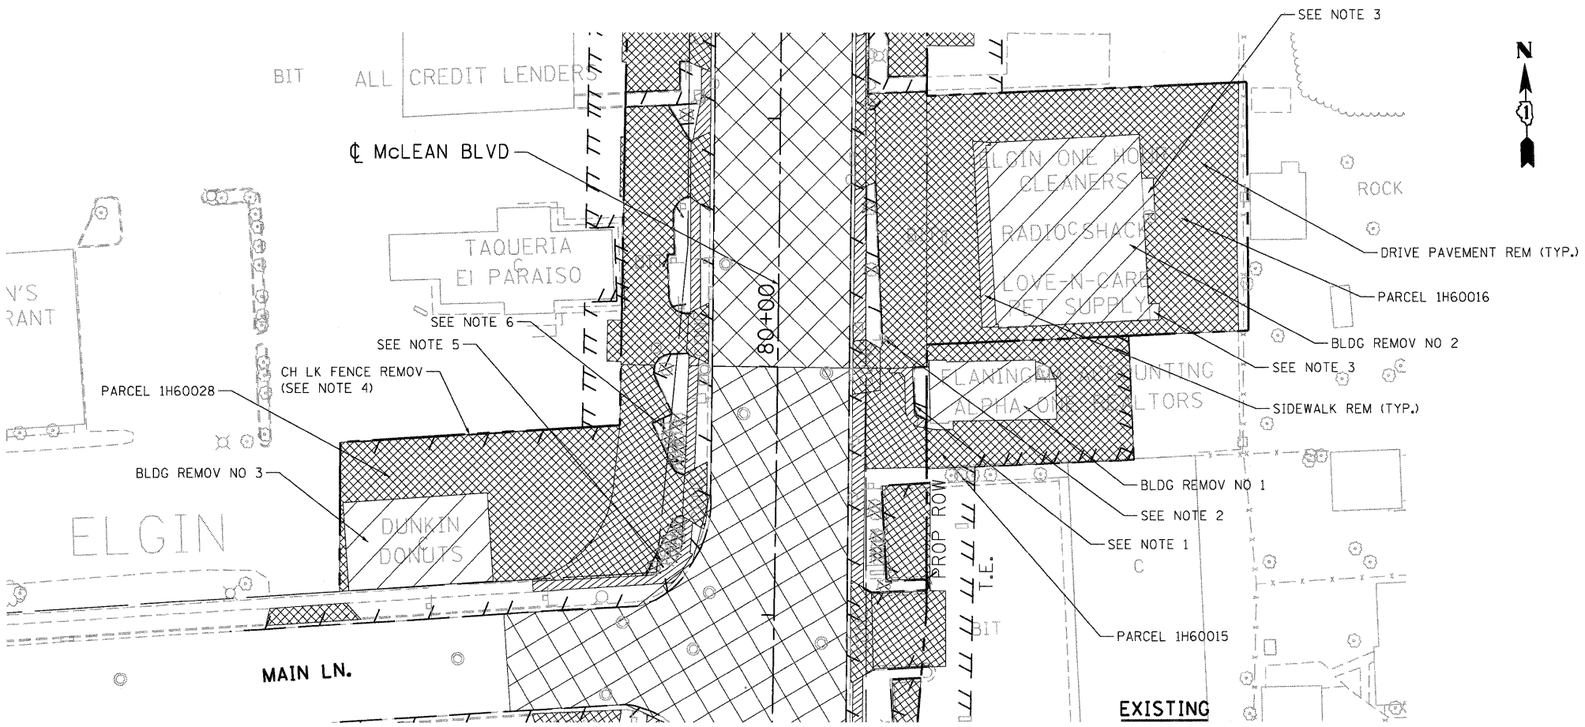

NOTES

1. THE CONTRACTOR SHALL REMOVE THE ENTIRE BLOCK WALL ON THIS PARCEL AND THE COST OF THIS WORK SHALL BE INCLUDED IN THE CONTRACT UNIT PRICE FOR BUILDING REMOVAL NO. 1.
2. THE CONTRACTOR SHALL REMOVE THE ENTIRE SIGN FROM THE RIGHT-OF-WAY AND DISPOSE OF IT ACCORDING TO ARTICLE 202.03 OF THE STANDARD SPECIFICATIONS. CONCRETE FOUNDATIONS FOR THE SIGN SHALL BE REMOVED ACCORDING TO THE APPLICABLE PORTIONS OF SECTION 737 OF THE STANDARD SPECIFICATIONS. THE COST OF THIS WORK SHALL BE INCLUDED IN THE CONTRACT UNIT PRICE FOR BUILDING REMOVAL NO. 2.
3. THE CONTRACTOR SHALL REMOVE THE CONCRETE WALK AS SHOWN ON THE PLAN ON THIS PARCEL AND THE COST OF THIS WORK SHALL BE INCLUDED IN THE CONTRACT UNIT PRICE FOR BUILDING REMOVAL NO. 2.
4. FOR CHAIN LINK FENCE REMOVAL AT THIS LOCATION, DO NOT REMOVE CONCRETE POST FOUNDATIONS. THE FENCE POSTS SHALL BE CUT FLUSH WITH THE TOP OF THE FOUNDATION. THE COST FOR THIS WORK SHALL BE INCLUDED IN THE CONTRACT UNIT PRICE FOR CHAIN LINK FENCE REMOVAL.
5. THE CONTRACTOR SHALL REMOVE THE ENTIRE SIGN FROM THE RIGHT-OF-WAY AND DISPOSE OF IT ACCORDING TO ARTICLE 202.03 OF THE STANDARD SPECIFICATIONS. CONCRETE FOUNDATIONS FOR THE SIGN SHALL BE REMOVED ACCORDING TO THE APPLICABLE PORTIONS OF SECTION 737 OF THE STANDARD SPECIFICATIONS. THE COST OF THIS WORK SHALL BE INCLUDED IN THE CONTRACT UNIT PRICE FOR BUILDING REMOVAL NO. 3.
6. THE CONTRACTOR SHALL REMOVE THE CONCRETE FOUNDATION ACCORDING TO THE APPLICABLE PORTIONS OF SECTION 737 OF THE STANDARD SPECIFICATIONS. THE COST OF THIS WORK SHALL BE INCLUDED IN THE CONTRACT UNIT PRICE FOR BUILDING REMOVAL NO. 3.

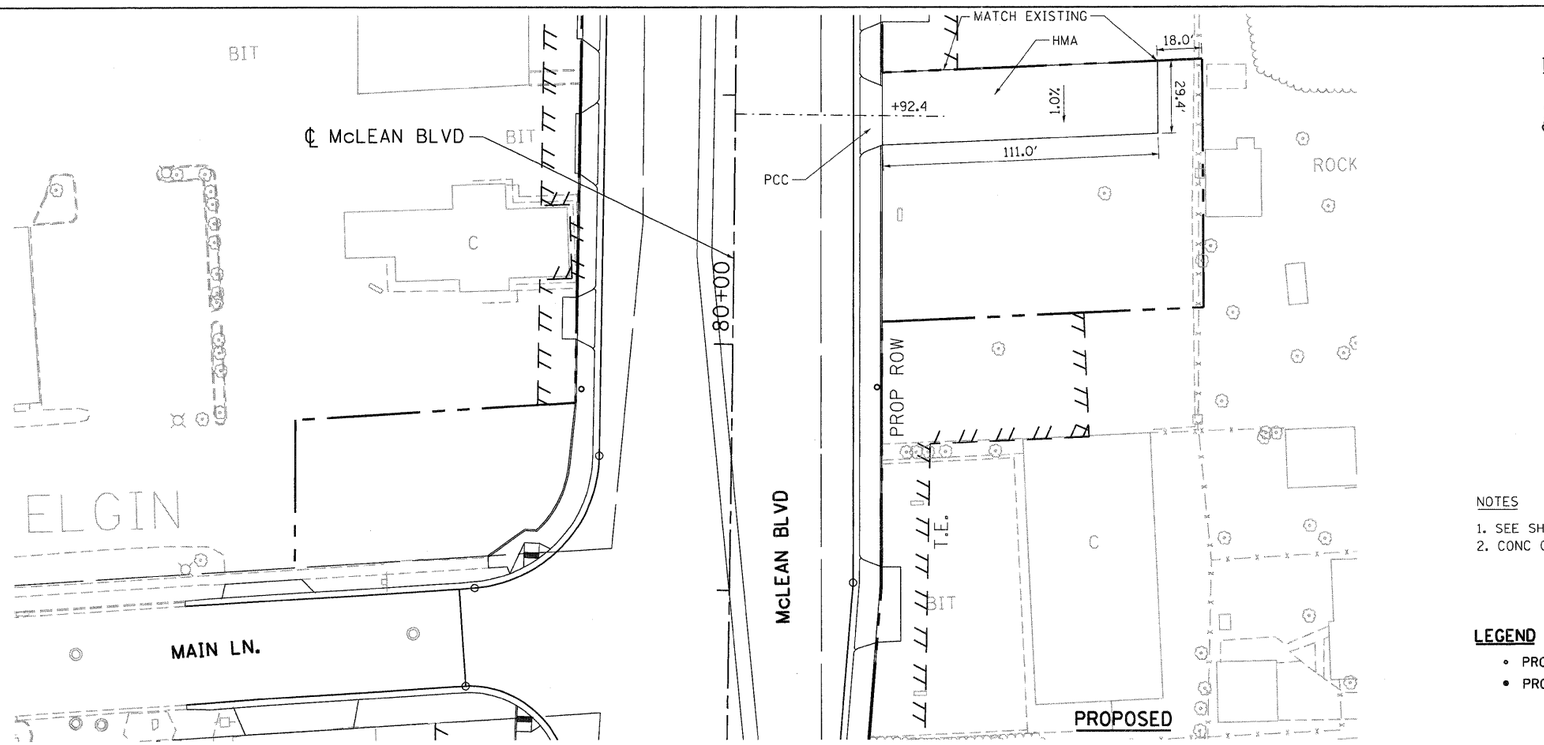

NOTES

1. SEE SHEET 106 FOR DRIVEWAY SCHEDULES AND DETAILS.
2. CONC CURB TB SPL NOT CONTINUED THROUGH THE DRIVEWAYS.

LEGEND

- PROPOSED LIGHT POLE (SEE LIGHTING PLANS)
- PROPOSED TRAFFIC SIGNAL POLE (SEE TRAFFIC SIGNAL PLANS)

FILE NAME = $FILEL$	USER NAME = $USER$	DESIGNED - MRK	REVISED -	STATE OF ILLINOIS DEPARTMENT OF TRANSPORTATION FAP ROUTE 345 / US ROUTE 20	ROADWAY DETAILS PARCELS 1H60015, 1H60016 AND 1H60028 MCLEAN BOULEVARD
TENG TENG & ASSOCIATES, INC. ENGINEERS/ARCHITECTS/PLANNERS CHICAGO, ILLINOIS		DRAWN - MRK	REVISED -		
	PLOT SCALE = $SCALE$	CHECKED - DDH	REVISED -		
	PLOT DATE = $DATE$	DATE - 12/16/11	REVISED -		SCALE: 1"=30' SHEET NO. OF SHEETS STA. TO STA.

F.A.P RTE.	SECTION	COUNTY	TOTAL SHEETS	SHEET NO.
345	8R-R	KANE	794	111
		CONTRACT NO. 60H45		
FED. ROAD DIST. NO.	ILLINOIS	FED. AID PROJECT		