PLAN
SURVEYED
PLOTTED
ALIGNMENT CHECKED
R.T. OF WAY CHECKED
CADD FILE NAME
NOTE BOOK
NO.
8"
DATE

PROFILE
SURVEYED
PLOTTED
GRADES CHECKED
ELEV. NOTED
STRUCTURE NOTATIONS CHKD
NOTE BOOK
NO.
BY
DATE

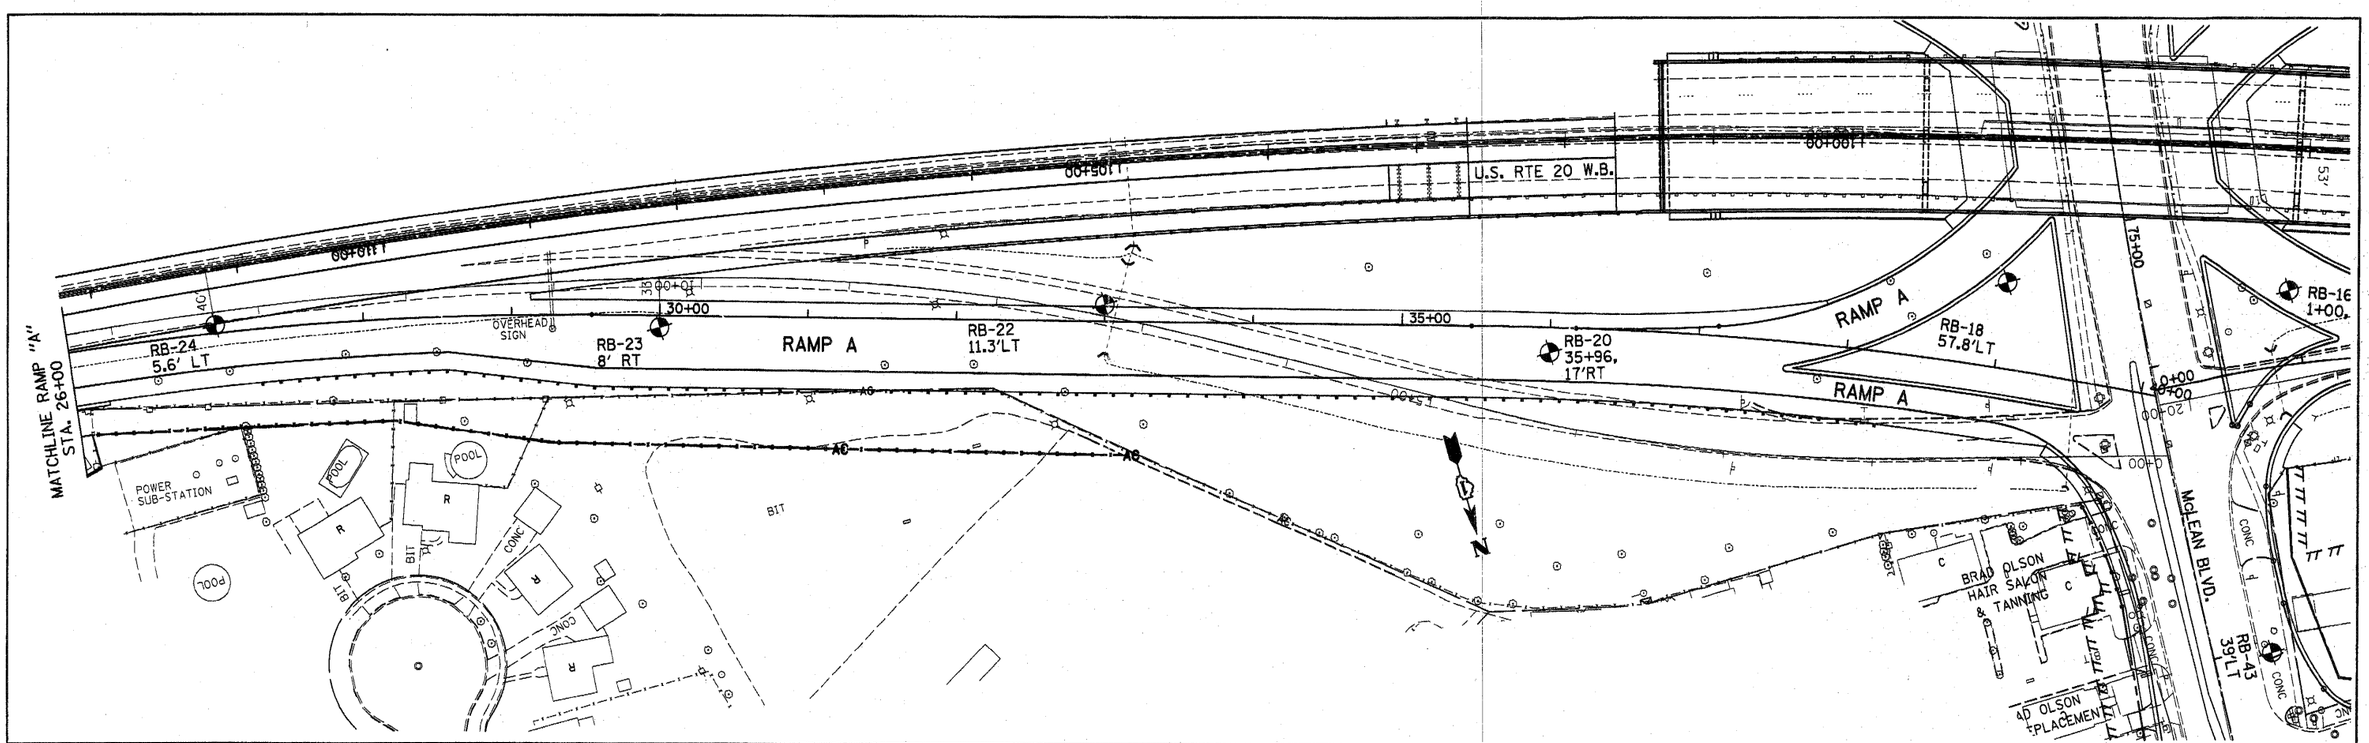

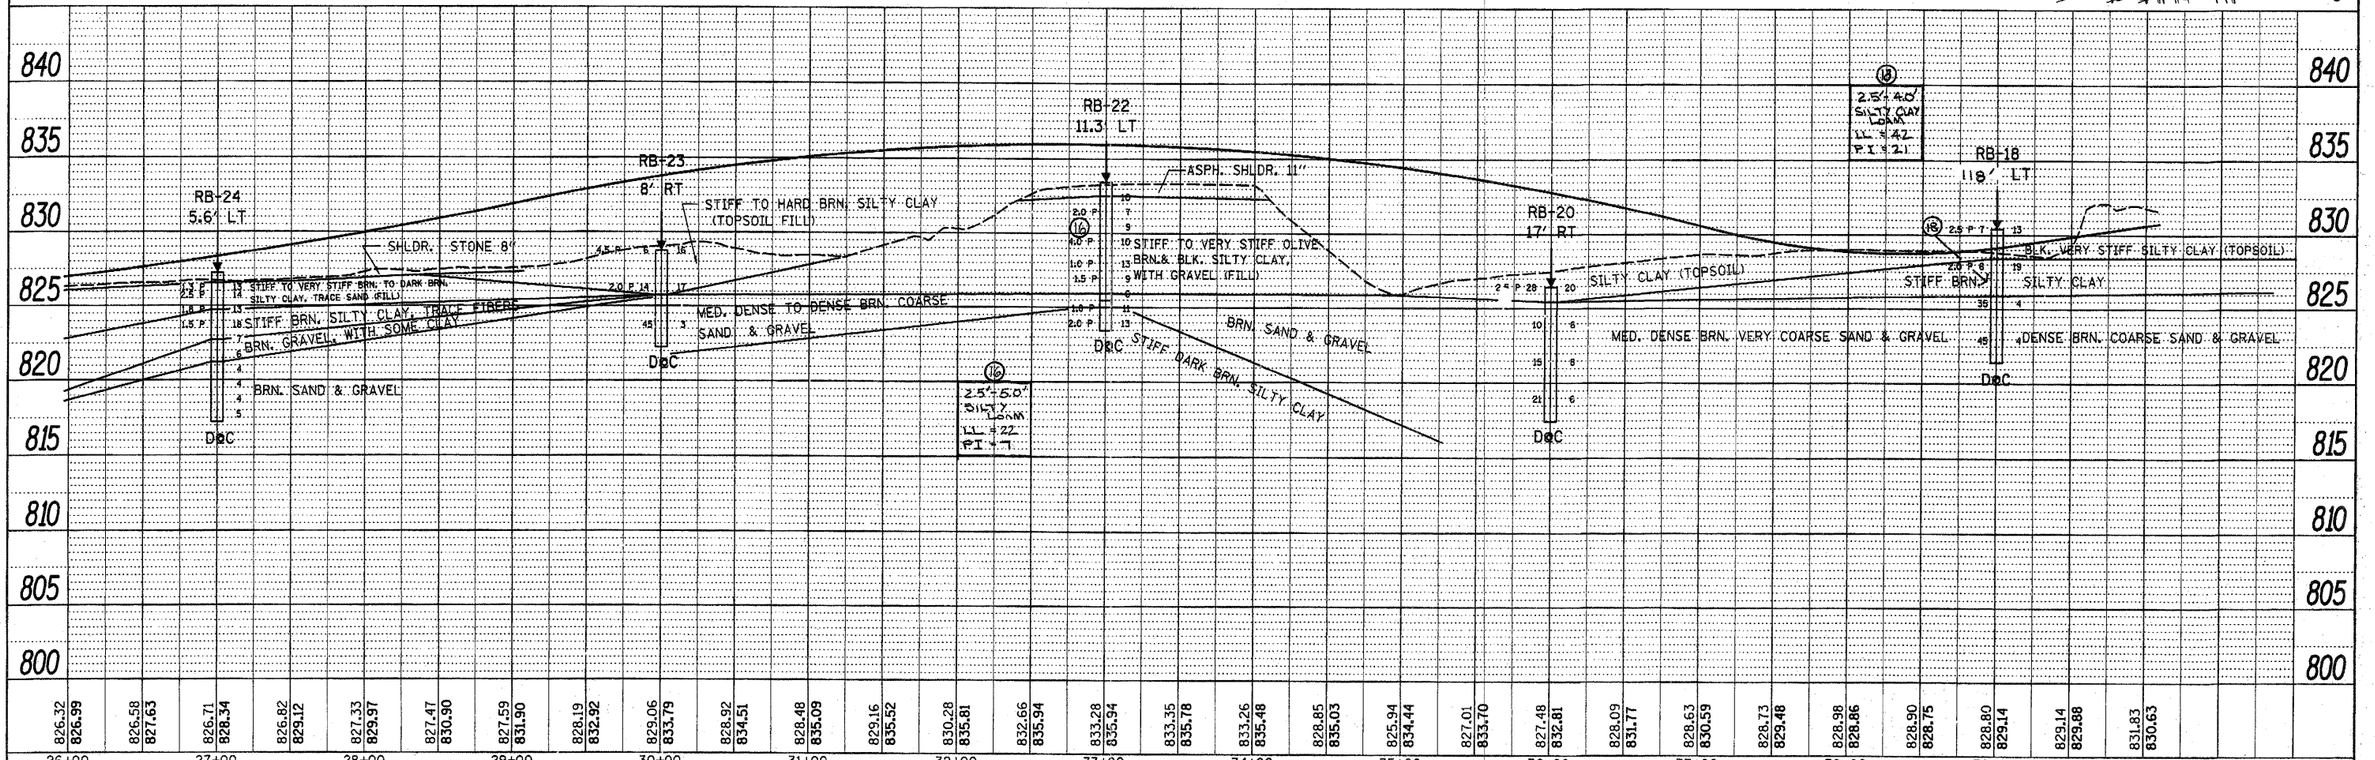

26+00	27+00	28+00	29+00	30+00	31+00	32+00	33+00	34+00	35+00	36+00	37+00	38+00	39+00	40+00
826.32 / 826.99	826.58 / 827.63	826.71 / 828.34	826.82 / 829.12	827.33 / 829.97	827.47 / 830.90	827.59 / 831.90	828.19 / 832.92	829.06 / 833.79	828.92 / 834.51	828.48 / 835.09	829.16 / 835.52	830.28 / 835.81	832.66 / 835.94	833.28 / 835.94	833.35 / 835.78	833.26 / 835.48	828.85 / 835.03	825.94 / 834.44	827.01 / 833.70	827.48 / 832.81	828.09 / 831.77	828.63 / 830.59	828.73 / 829.48	828.98 / 828.86	828.90 / 828.75	828.80 / 829.14	829.14 / 829.88	831.83 / 830.63

FILE NAME = c:\pw_work\pwidot\liszekrf\d0161624\sht-RampsSoils.dgn	USER NAME = liszekrf	DESIGNED -	REVISED -
		DRAWN -	REVISED -
	PLOT SCALE = 50.0000 ' / IN.	CHECKED -	REVISED -
	PLOT DATE = 10/29/2010	DATE -	REVISED -

STATE OF ILLINOIS
DEPARTMENT OF TRANSPORTATION

SOILS PLAN AND PROFILE
RAMP "A" (U.S. RTE. 20)

SCALE: | SHEET NO. OF SHEETS | STA. TO STA.

F.A.P. RTE.	SECTION	COUNTY	TOTAL SHEETS	SHEET NO.
345	8R-R	KANE	794	114
		CONTRACT NO. 60H45		
		ILLINOIS FED. AID PROJECT		