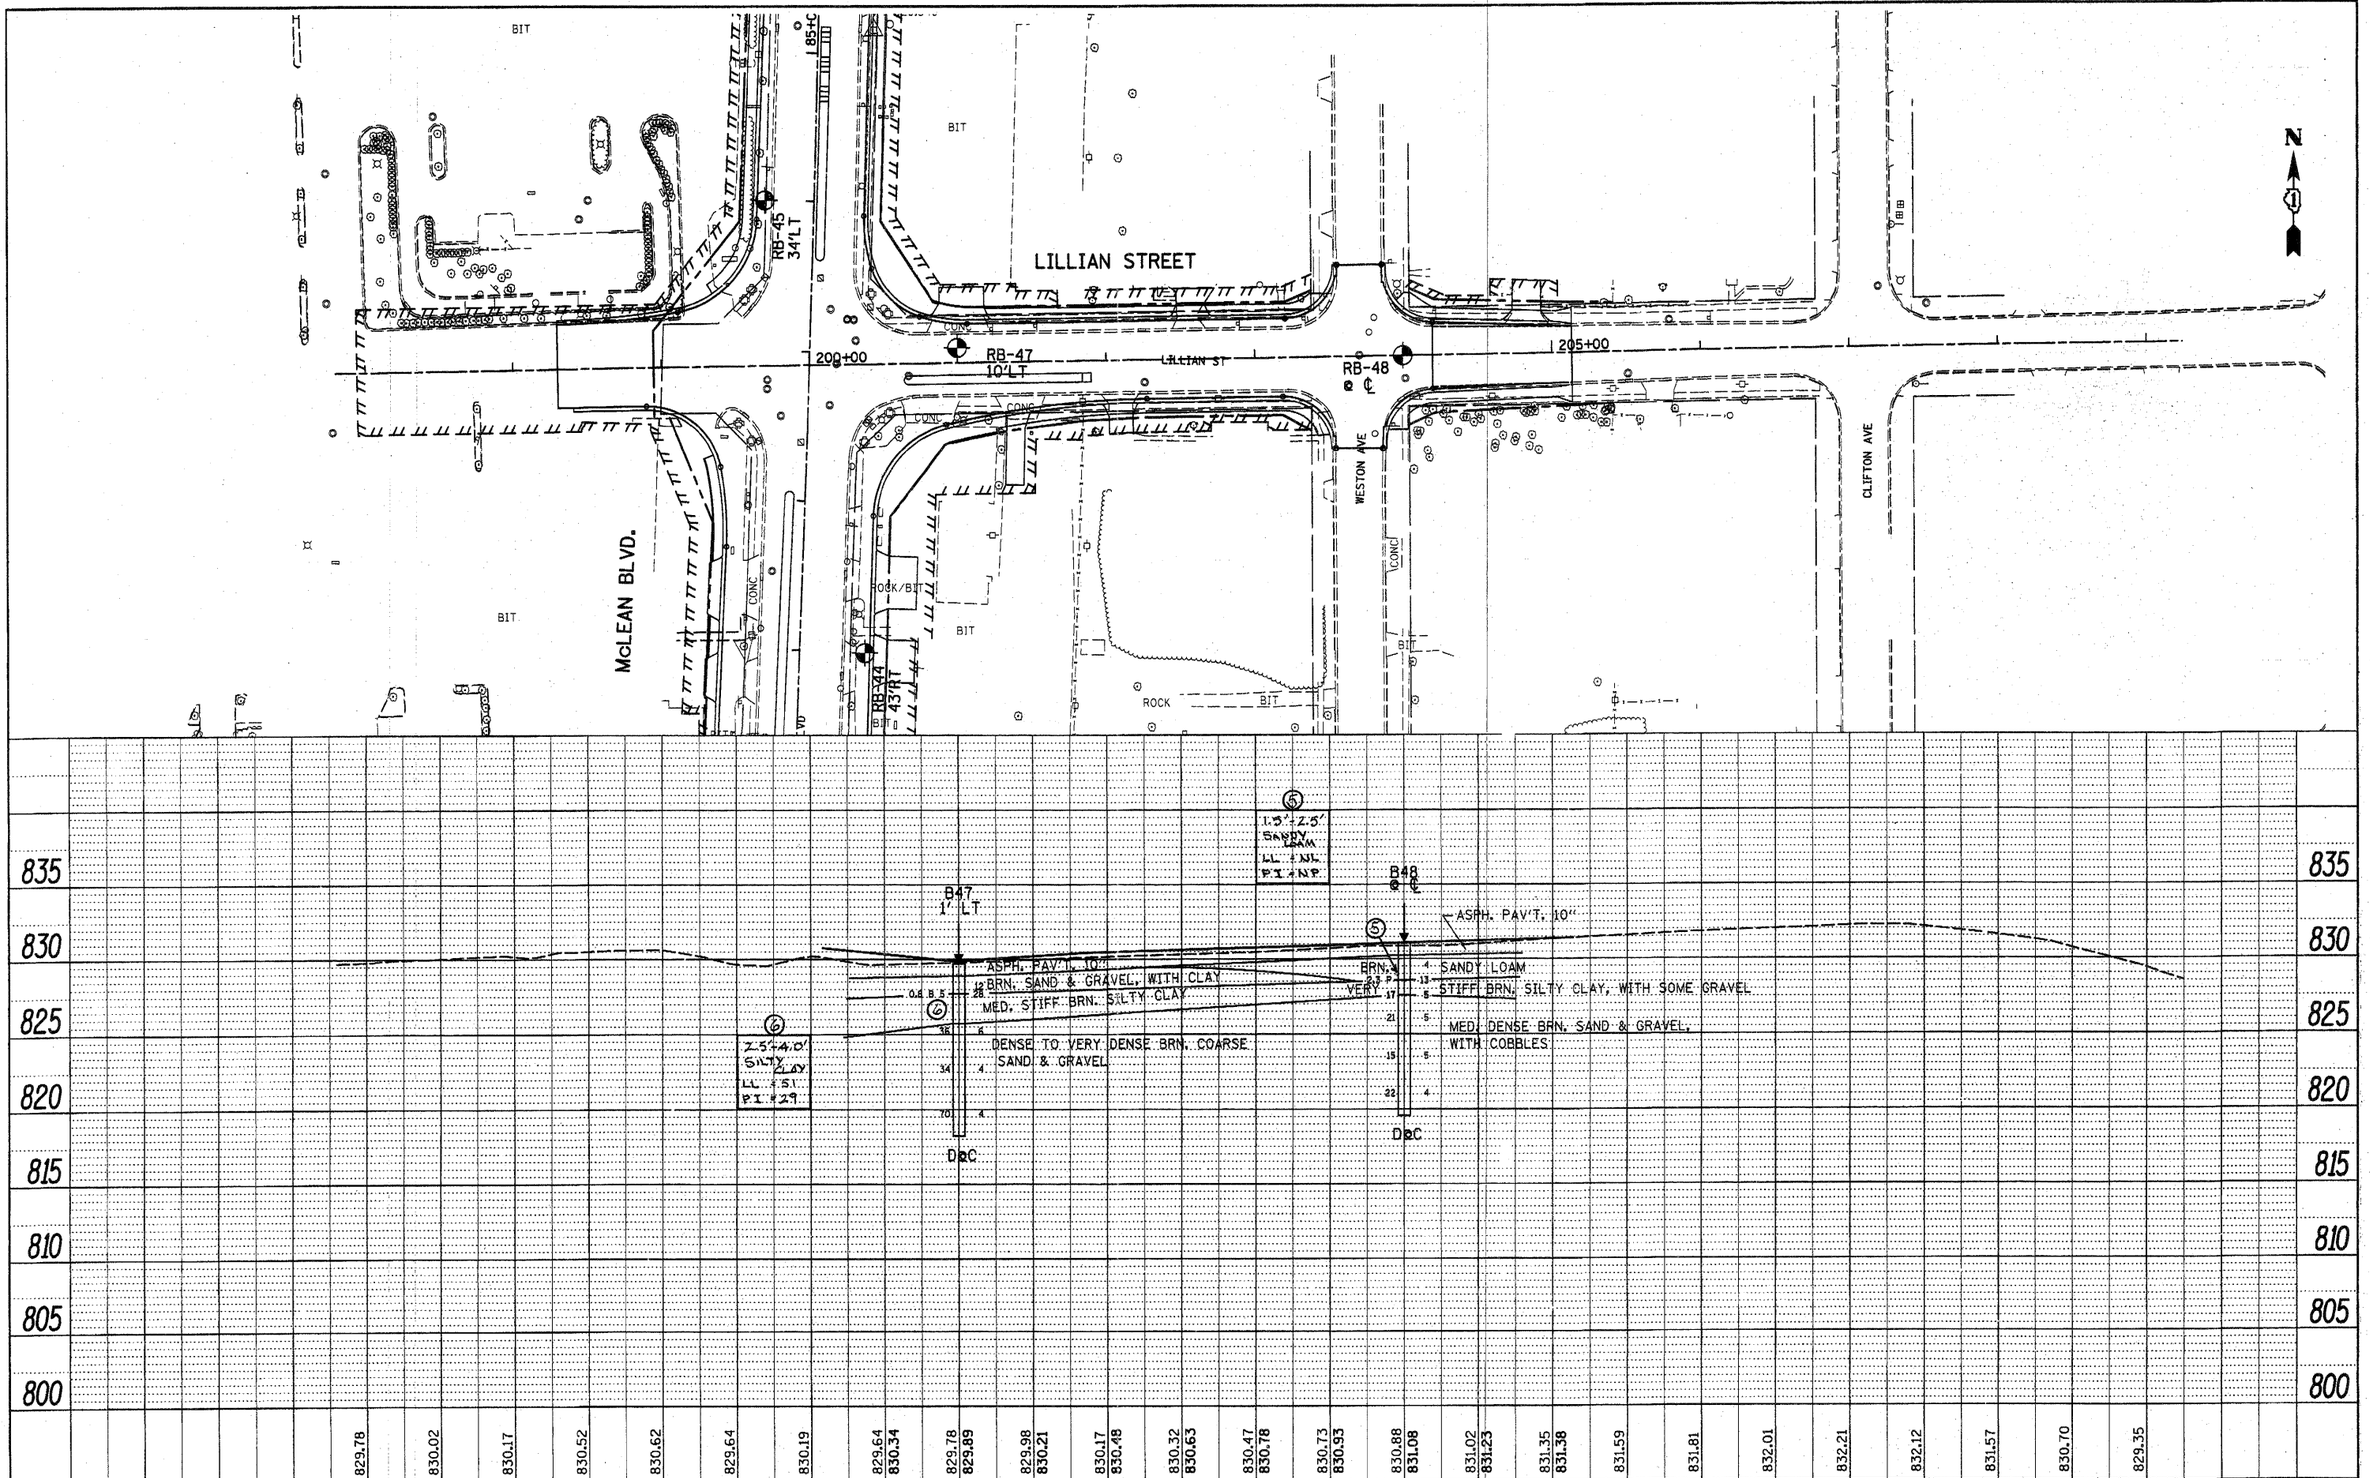


PLAN — NOTE BOOK NO. — SURVEYED — PLOTTED — ALIGNMENT CHECKED — RT. OF WAY CHECKED — CADD FILE NAME — BY — DATE

PROFILE — NOTE BOOK NO. — SURVEYED — PLOTTED — GRADES CHECKED — B.M. NOTED — STRUCTURE NOTATIONS CHKD — BY — DATE

| | | | |
|---|---|---|---|
| FILE NAME = c:\pw_work\pwidot\liszekrf\d0161624\D160H45-SHT-boringL01.dgn | USER NAME = liszekrf | DESIGNED - | REVISED - |
| | | DRAWN - | REVISED - |
| | PLOT SCALE = 50.0000 ' / IN. | CHECKED - | REVISED - |
| | PLOT DATE = 10/28/2010 | DATE - | REVISED - |

**STATE OF ILLINOIS**
**DEPARTMENT OF TRANSPORTATION**

**LILLIAN STREET**
**SOILS PLAN AND PROFILE**

SCALE: | SHEET NO. OF SHEETS | STA. TO STA.

| F.A.P RTE. | SECTION | COUNTY | TOTAL SHEETS | SHEET NO. |
|---|---|---|---|---|
| 3455 | 8R-R | KANE | 794 | 124 |

CONTRACT NO. 60H45

ILLINOIS FED. AID PROJECT