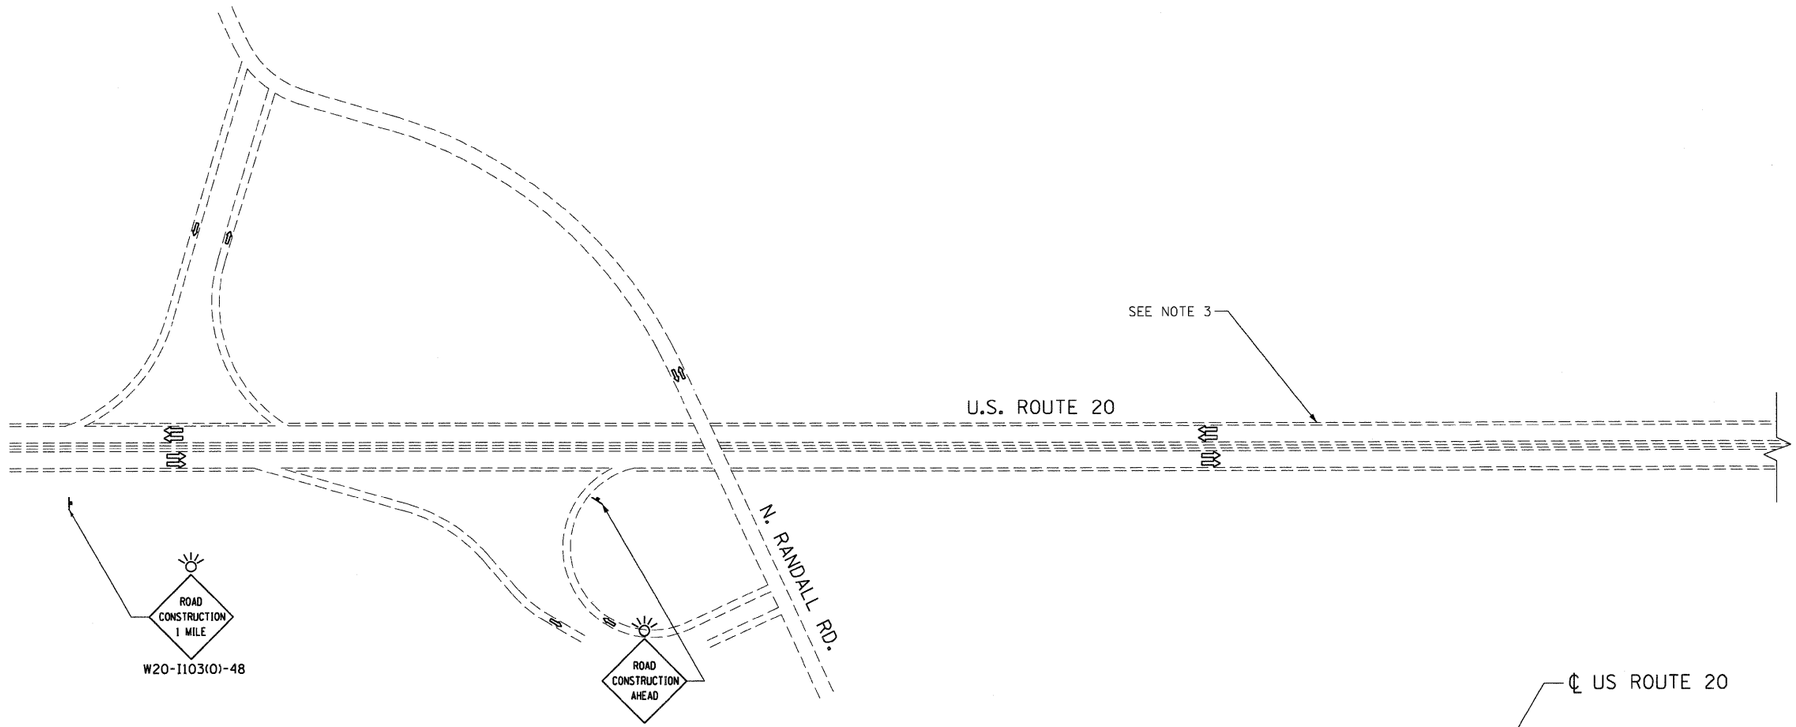

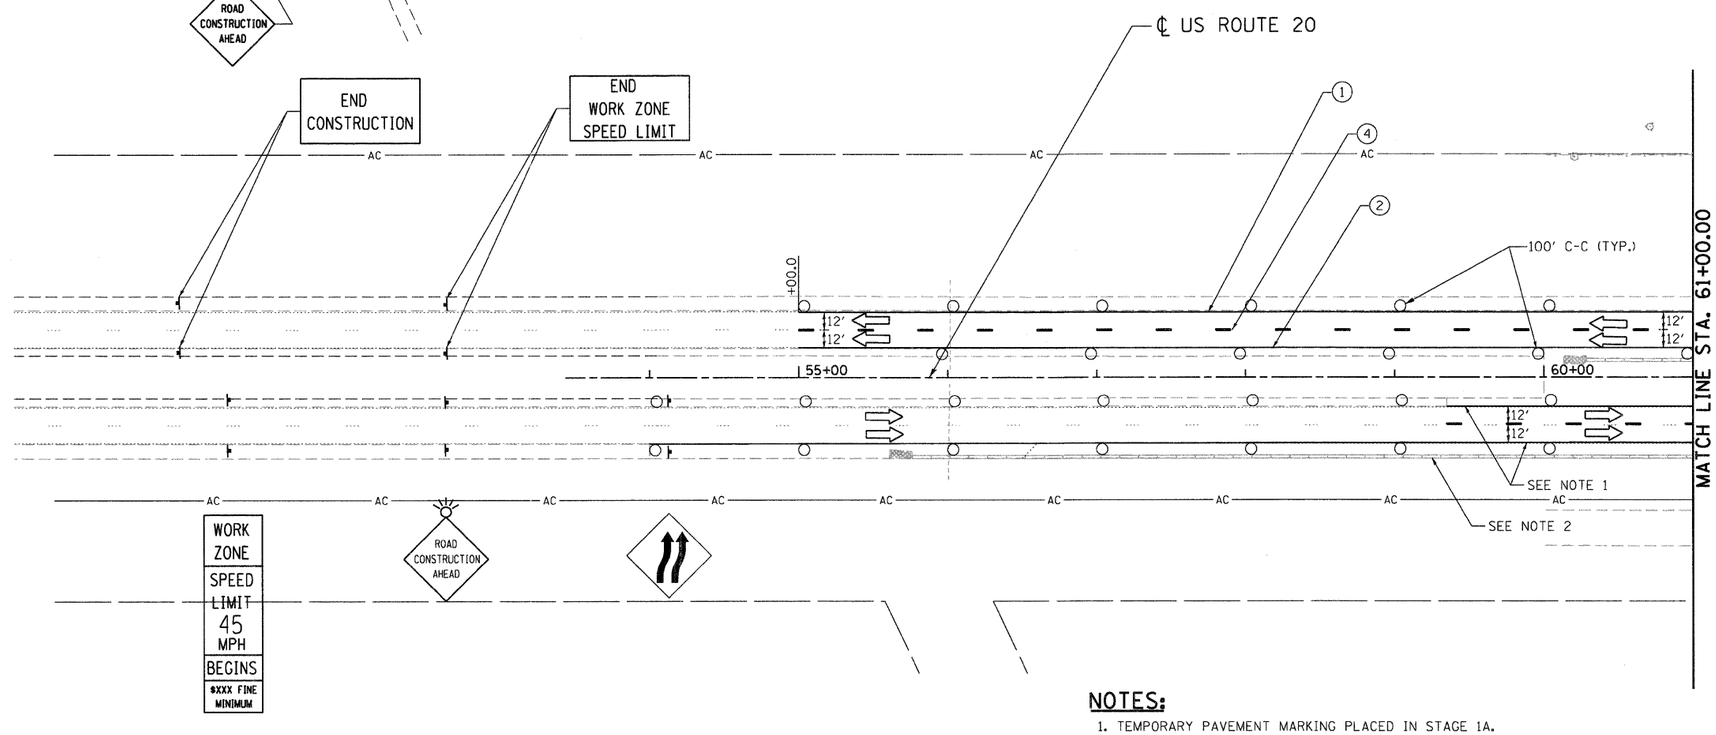

LEGEND

- WORK AREA
- IMPACT ATTENUATOR
- TEMPORARY CONCRETE BARRIER
- TYPE II BARRICADES OR DRUMS WITH STEADY BURN MONODIRECTIONAL LIGHT (AT SPECIFIED SPACING)
- DIRECTION OF TRAFFIC FLOW
- SIGN
- VERTICAL PANELS WITH STEADY BURNING LIGHTS (AT SPECIFIED SPACING)
- ARROW BOARD
- TYPE III BARRICADE
- TEMPORARY PAVEMENT, CURRENT STAGE
- TEMPORARY PAVEMENT, PREVIOUS STAGES

PAVEMENT MARKING LEGEND-US 20 STAGING

1. WET REF TEM TAPE T3 4 (SOLID, WHITE)
2. WET REF TEM TAPE T3 4 (SOLID, YELLOW)
3. WET REF TEM TAPE T3 4 (2' DASH - 6' SKIP, WHITE)
4. WET REF TEM TAPE T3 4 (10' DASH - 30' SKIP, WHITE)
5. WET REF TEM TAPE T3 6 (SOLID, WHITE)
6. WET REF TEM TAPE T3 8 (SOLID, WHITE)
7. WET REF TEM TAPE T3 8 (2' DASH - 6' SKIP, WHITE)
8. WET REF TEM TAPE T3 12 (SOLID, WHITE)
9. WET REF TEM TAPE T3 12 (SOLID, YELLOW)
10. WET REF TEM TAPE T3 24 (SOLID, WHITE)
11. WET REF TEM TAPE T3 - LETTERS AND SYMBOLS

NOTES:

1. TEMPORARY PAVEMENT MARKING PLACED IN STAGE 1A.
2. TEMPORARY CONCRETE BARRIER AND ASSOCIATED IMPACT ATTENUATORS ARE PLACED IN PREVIOUS STAGES OR CONTRACT 60K90.
3. UPPER DRAWING NOT TO SCALE.

FILE NAME = $FILEL$	USER NAME = $USER$	DESIGNED - MM	REVISED -	STATE OF ILLINOIS DEPARTMENT OF TRANSPORTATION FAP ROUTE 345 / US ROUTE 20	STAGING AND TRAFFIC CONTROL STAGE 1D U.S. ROUTE 20			F.A.P RTE.	SECTION	COUNTY	TOTAL SHEETS / SHEET NO.
		DRAWN - KKS	REVISED -					345	8R-R	KANE	794 / 163
TENG TENG & ASSOCIATES, INC. ENGINEERS/ARCHITECTS/PLANNERS CHICAGO, ILLINOIS	PLOT SCALE = $SCALE$	CHECKED - PB	REVISED -							CONTRACT NO. 60H45	
	PLOT DATE = $DATE$	DATE - 12/16/11	REVISED -		SCALE: 1"=50'	SHEET NO. OF	STA. 23+00.00 TO STA. 61+00.00	FED. ROAD DIST. NO.	ILLINOIS	FED. AID PROJECT	

..\D160H45-BORDER01.DGN ..\DIMASTER-ALTDIMNT.DGN ..\D160H45-LEGEND.DGN ..\DIMASTER-ROW250.DGN ..\D160H45-DESIGN.DGN ..\D160H45-TIP010.DGN ..\D160H45-STAGING1D.DGN
BAJZEKKJ \\FS-2014\ANNUAL\25TRANS.07\2202\2137-001\CIVIL\CND\60H45\SHEET\D160H45-SHT-STAGING1E7.DGN
12-12-2011, 12:59:26