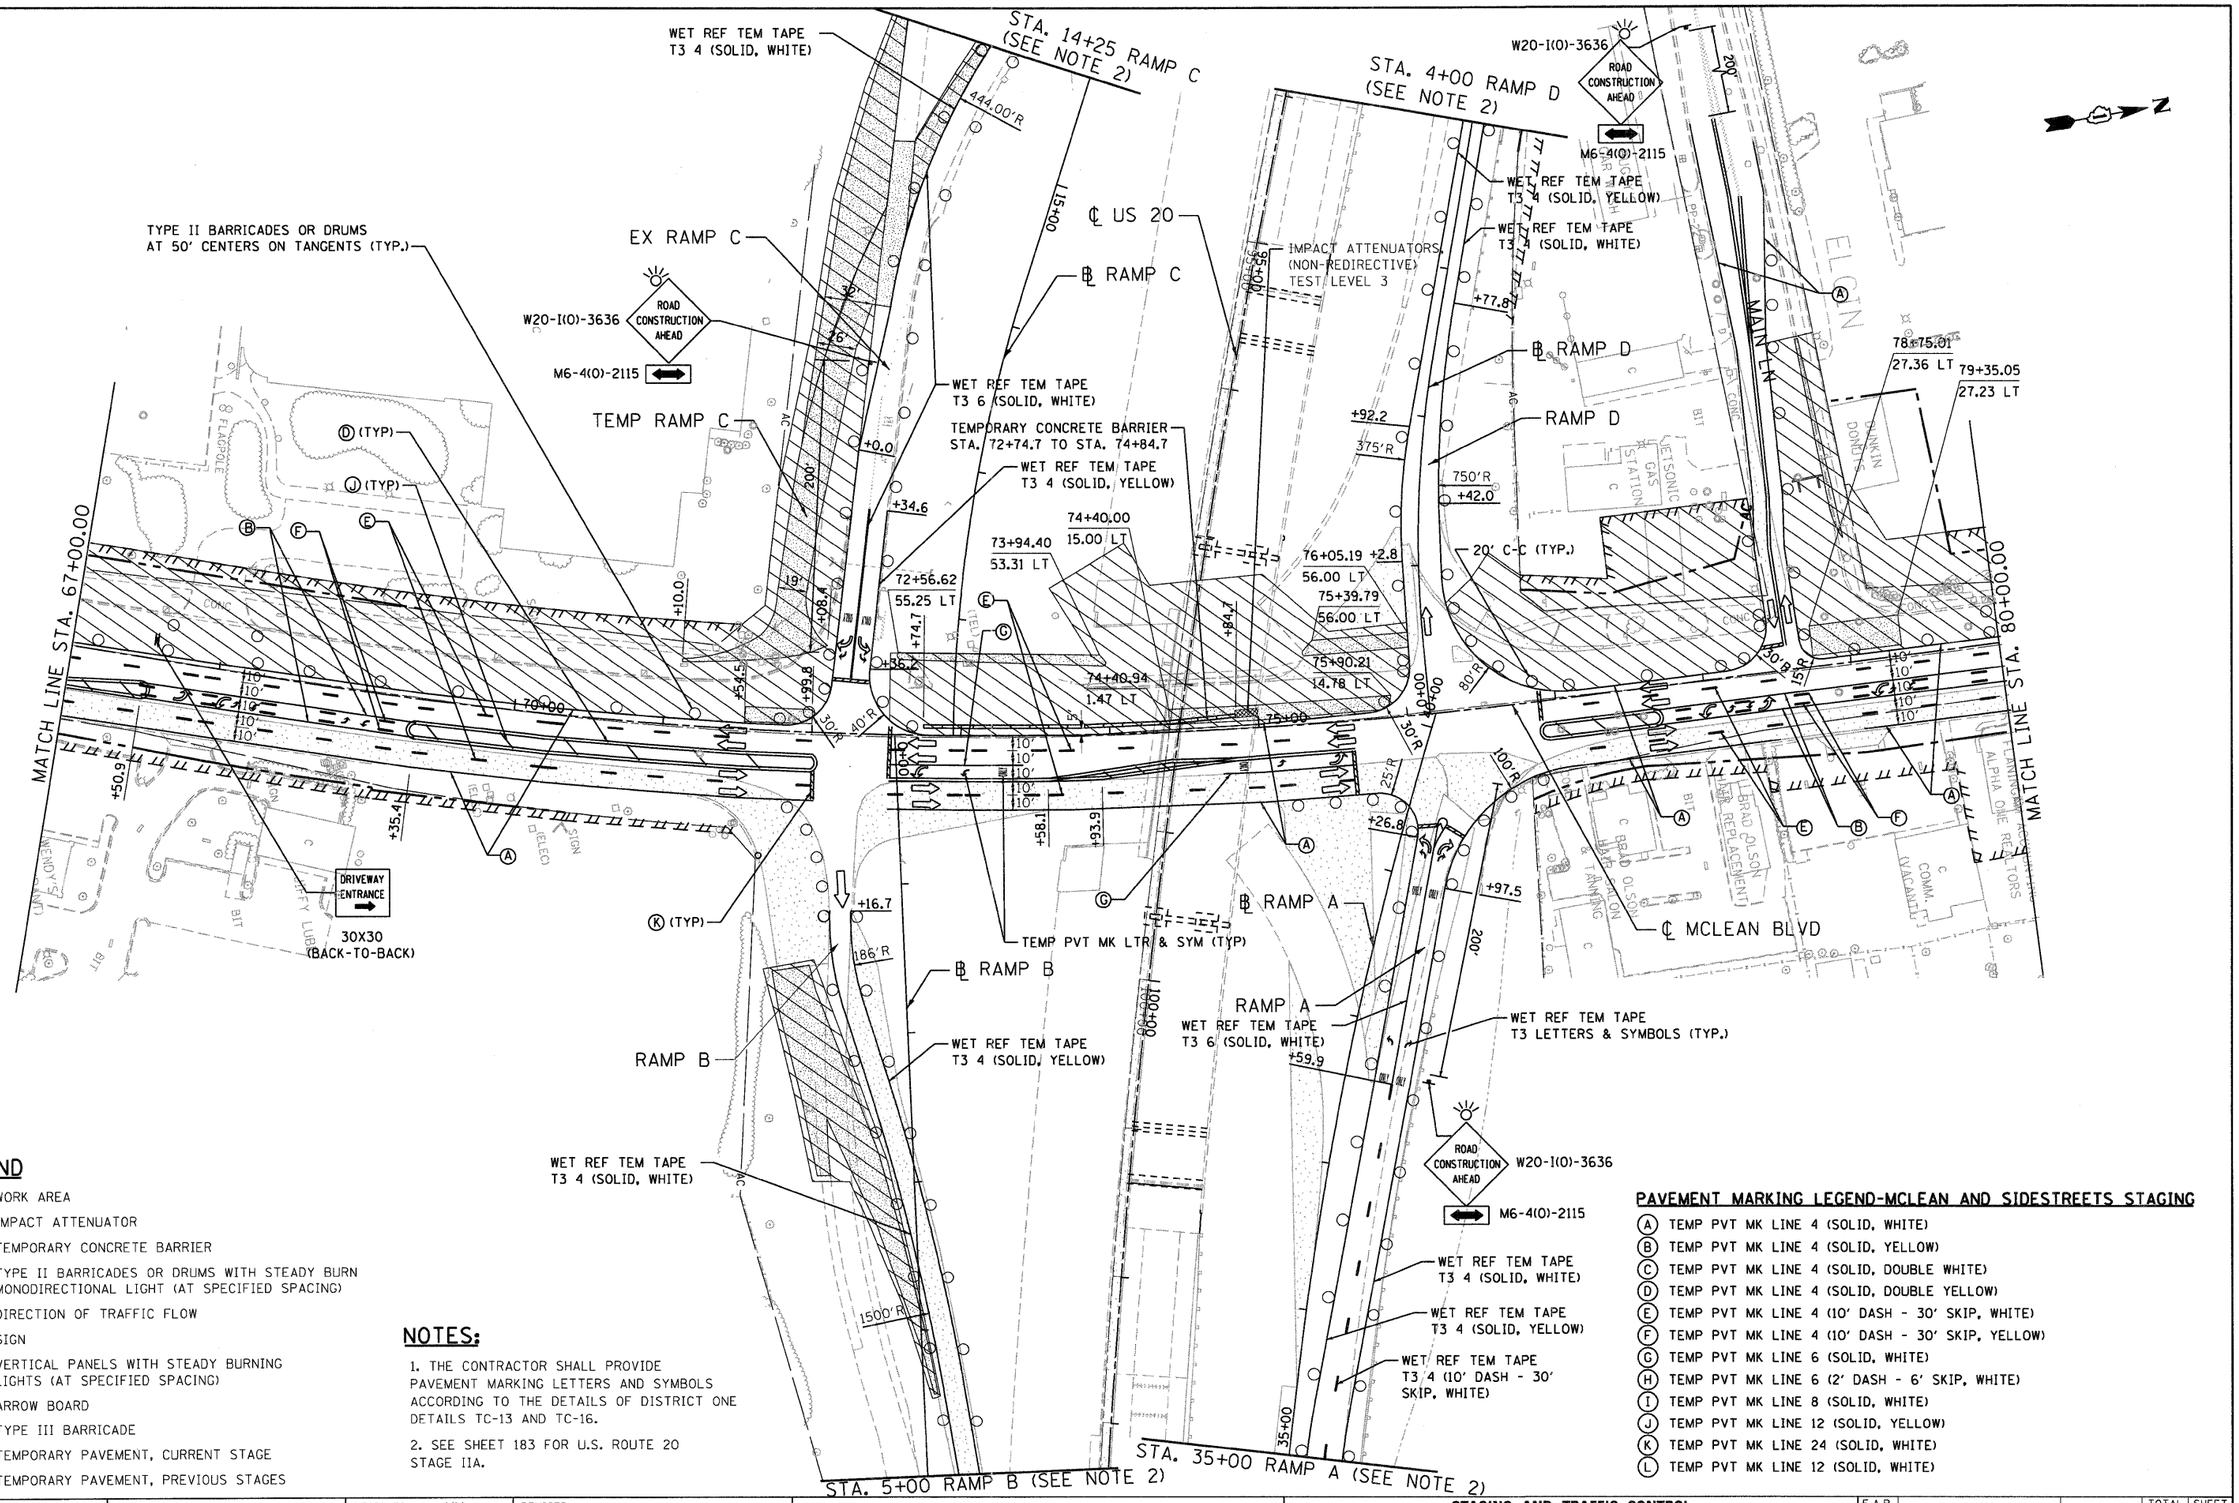

LEGEND

- WORK AREA
- IMPACT ATTENUATOR
- TEMPORARY CONCRETE BARRIER
- TYPE II BARRICADES OR DRUMS WITH STEADY BURN MONODIRECTIONAL LIGHT (AT SPECIFIED SPACING)
- DIRECTION OF TRAFFIC FLOW
- SIGN
- VERTICAL PANELS WITH STEADY BURNING LIGHTS (AT SPECIFIED SPACING)
- ARROW BOARD
- TYPE III BARRICADE
- TEMPORARY PAVEMENT, CURRENT STAGE
- TEMPORARY PAVEMENT, PREVIOUS STAGES

NOTES:

1. THE CONTRACTOR SHALL PROVIDE PAVEMENT MARKING LETTERS AND SYMBOLS ACCORDING TO THE DETAILS OF DISTRICT ONE DETAILS TC-13 AND TC-16.

2. SEE SHEET 183 FOR U.S. ROUTE 20 STAGE IIA.

PAVEMENT MARKING LEGEND-MCLEAN AND SIDESTREETS STAGING

(A) TEMP PVT MK LINE 4 (SOLID, WHITE)
(B) TEMP PVT MK LINE 4 (SOLID, YELLOW)
(C) TEMP PVT MK LINE 4 (SOLID, DOUBLE WHITE)
(D) TEMP PVT MK LINE 4 (SOLID, DOUBLE YELLOW)
(E) TEMP PVT MK LINE 4 (10' DASH - 30' SKIP, WHITE)
(F) TEMP PVT MK LINE 4 (10' DASH - 30' SKIP, YELLOW)
(G) TEMP PVT MK LINE 6 (SOLID, WHITE)
(H) TEMP PVT MK LINE 6 (2' DASH - 6' SKIP, WHITE)
(I) TEMP PVT MK LINE 8 (SOLID, WHITE)
(J) TEMP PVT MK LINE 12 (SOLID, YELLOW)
(K) TEMP PVT MK LINE 24 (SOLID, WHITE)
(L) TEMP PVT MK LINE 12 (SOLID, WHITE)

FILE NAME = $FILEL$	USER NAME = $USER$	DESIGNED - MM	REVISED -
		DRAWN - KKS	REVISED -
	PLOT SCALE = $SCALE$	CHECKED - PB	REVISED -
TENG & ASSOCIATES, INC. ENGINEERS/ARCHITECTS/PLANNERS CHICAGO, ILLINOIS	PLOT DATE = $DATE$	DATE - 12/16/11	REVISED -

STATE OF ILLINOIS
DEPARTMENT OF TRANSPORTATION
FAP ROUTE 345 / US ROUTE 20

STAGING AND TRAFFIC CONTROL
STAGE II.2A
MCLEAN BOULEVARD

SCALE: 1"=50' | SHEET NO. OF | STA. 67+00.00 TO STA. 80+00.00

F.A.P RTE.	SECTION	COUNTY	TOTAL SHEETS	SHEET NO.
345	8R-R	KANE	794	208
		CONTRACT NO. 60H45		
FED. ROAD DIST. NO.	ILLINOIS	FED. AID PROJECT		

:\016BH45-BORDER01.DGN, ..\DIMASTER-ALIGNMNT.DGN, ..\016BH45-LEGEND.DGN, ..\DIMASTER-RDWAYBG.DGN, ..\016BH45-STAGING2.DGN, ..\016BH45-TDP02-2.DGN, ..\016BH45-TDP02-2.DGN, 12-12-2011, 7:08:37 STANKUS\ \\FS-DGN1\APWIN\ALL\DP TRANS\DT\2012\12579-B01\CIVIL\CADD\BH45\SHEET\016BH45-SHT-STAGING015.DGN