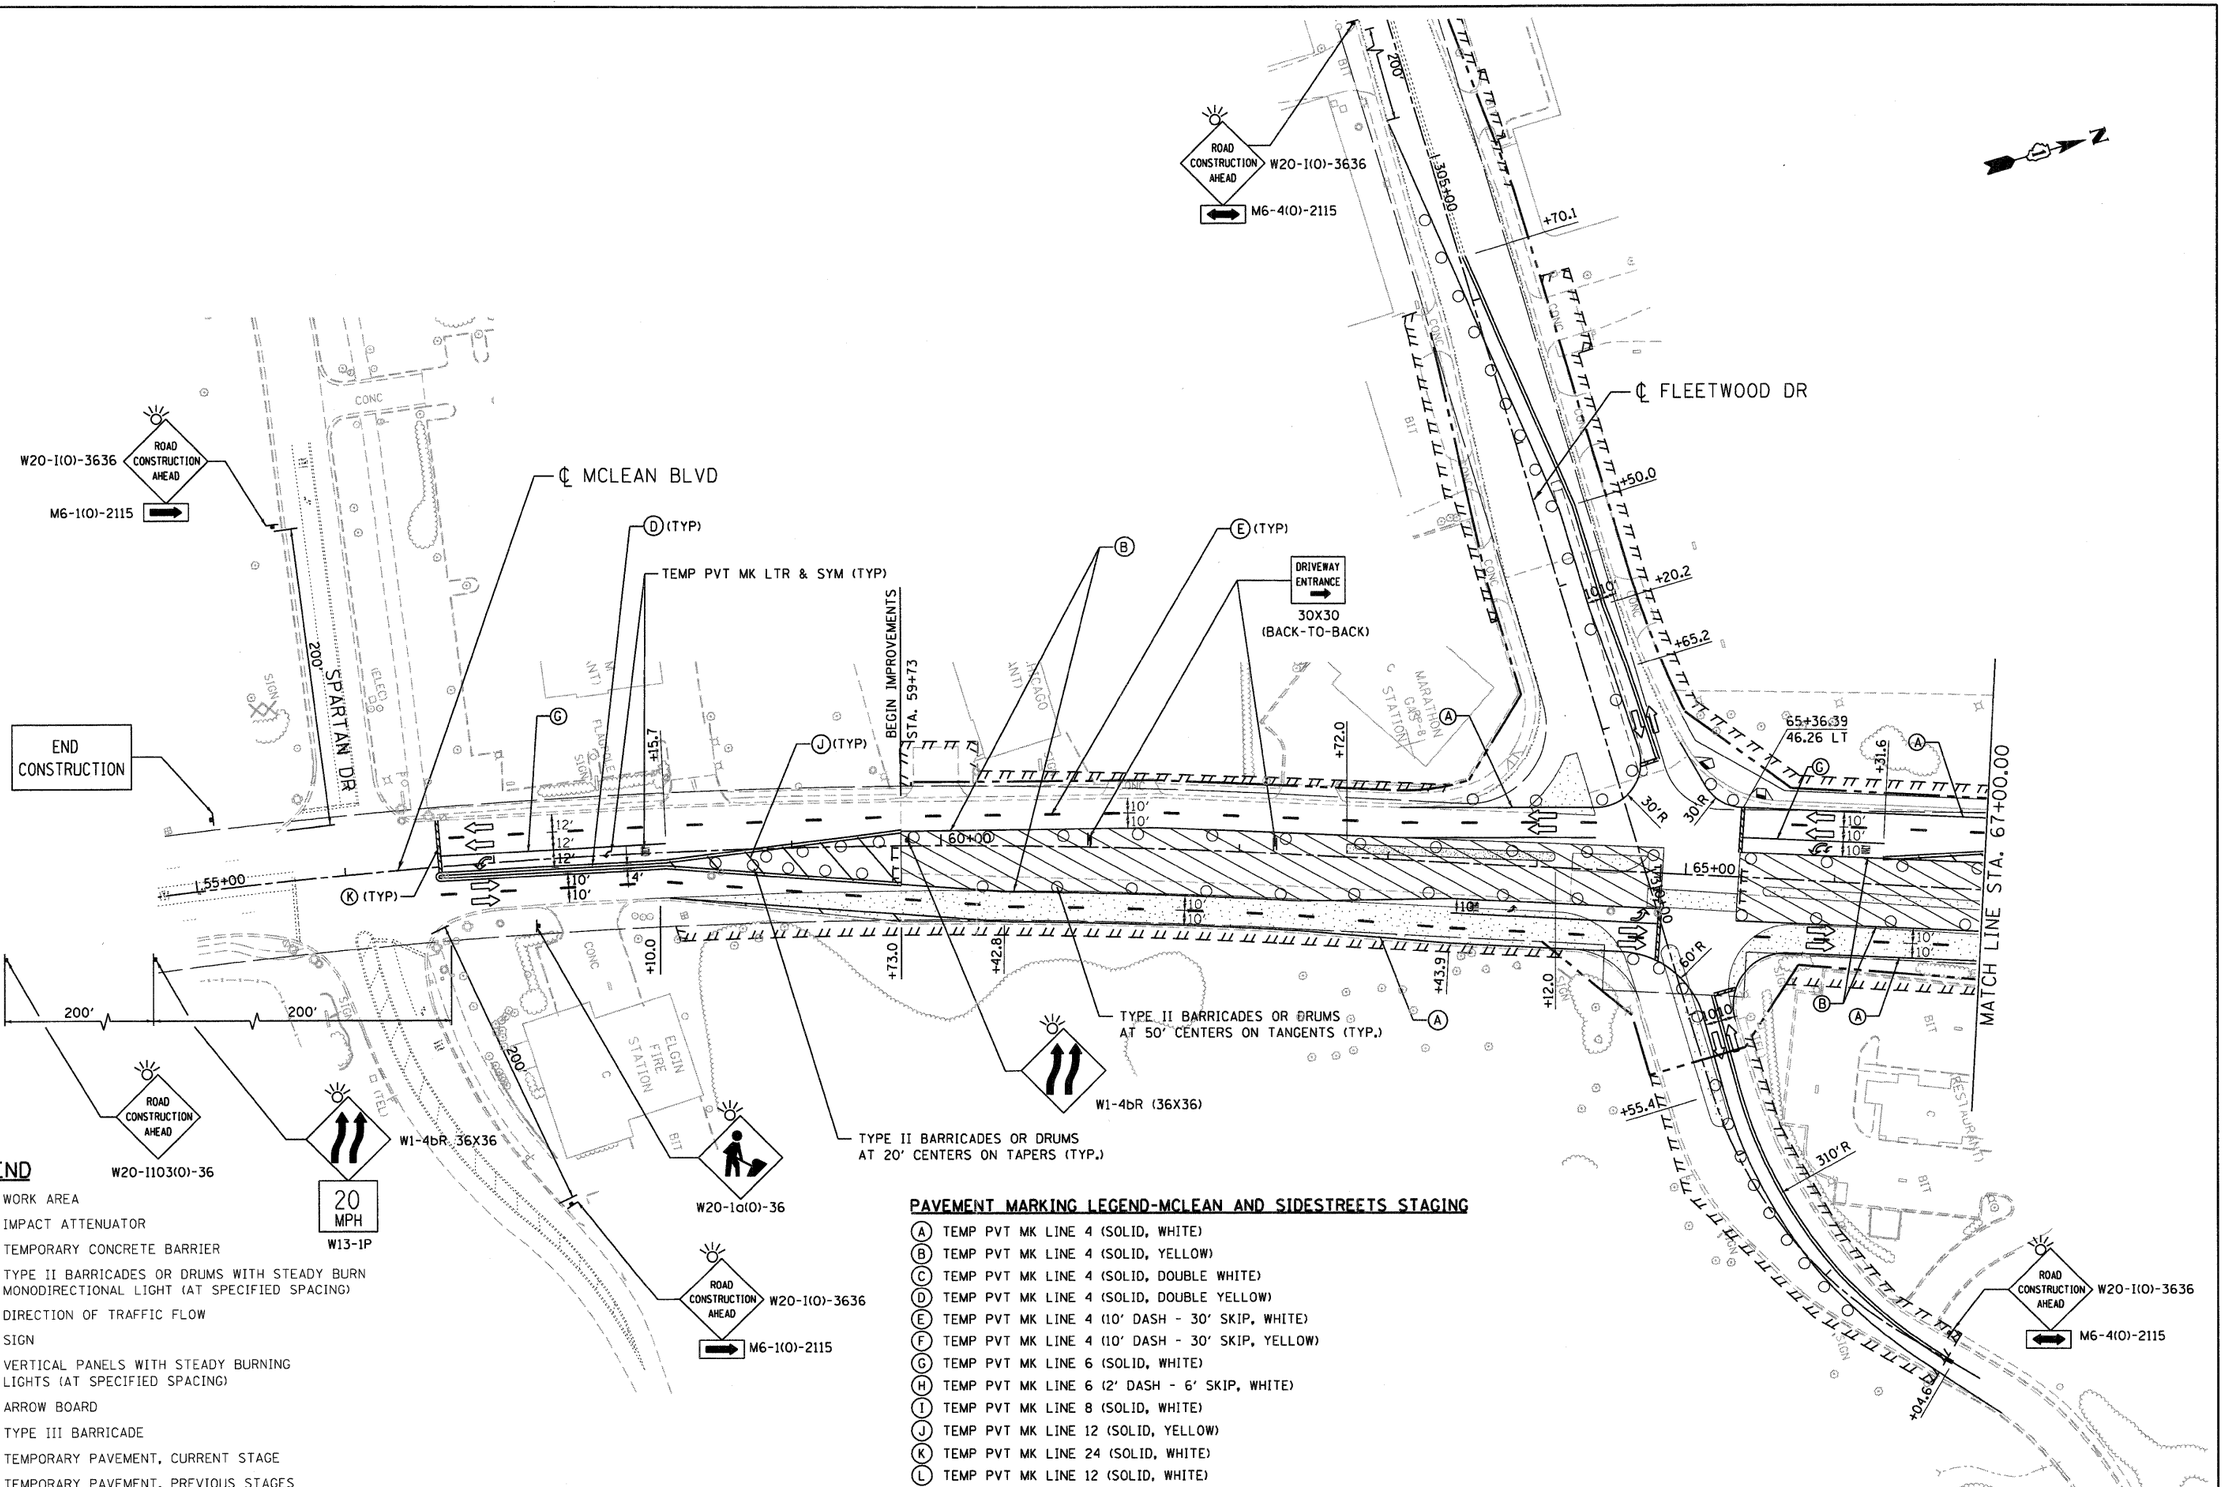

\\D160H45-BORDER01.DGN, \\DIMASTER-ALIGNMNT.DGN, \\D160H45-LEGEND.DGN, \\DIMASTER-ROW050.DGN, \\D160H45-STAGING2-3.DGN, \\D160H45-TOP02-3.DGN, \\D160H45-DRAINP01.DGN,
12-12-2011, 13:02:18 BHZEKAJ \\FS-0244\HWY\WGL_DP-TRNS_07\2282-2137P-WBI\CIVIL\DGN\D160H45 SHEET \\D160H45-SHT-STAGING2.DGN

FILE NAME = $FILE$	USER NAME = $USER$	DESIGNED - JP	REVISED -	
		DRAWN - SA	REVISED -	
TENG & ASSOCIATES, INC. ENGINEERS/ARCHITECTS/PLANNERS CHICAGO, ILLINOIS	PLOT SCALE = $SCALE$	CHECKED - PB	REVISED -	
	PLOT DATE = $DATE$	DATE - 12/16/11	REVISED -	

STATE OF ILLINOIS
DEPARTMENT OF TRANSPORTATION
FAP ROUTE 345 / US ROUTE 20

STAGING AND TRAFFIC CONTROL
STAGE II.3B
MCLEAN BOULEVARD

SCALE: 1"=50' | SHEET NO. OF | STA. 55+00.00 TO STA. 67+00.00

F.A.P RTE.	SECTION	COUNTY	TOTAL SHEETS	SHEET NO.
345	8R-R	KANE	794	216
		CONTRACT NO. 60H45		
FED. ROAD DIST. NO.	ILLINOIS	FED. AID PROJECT		