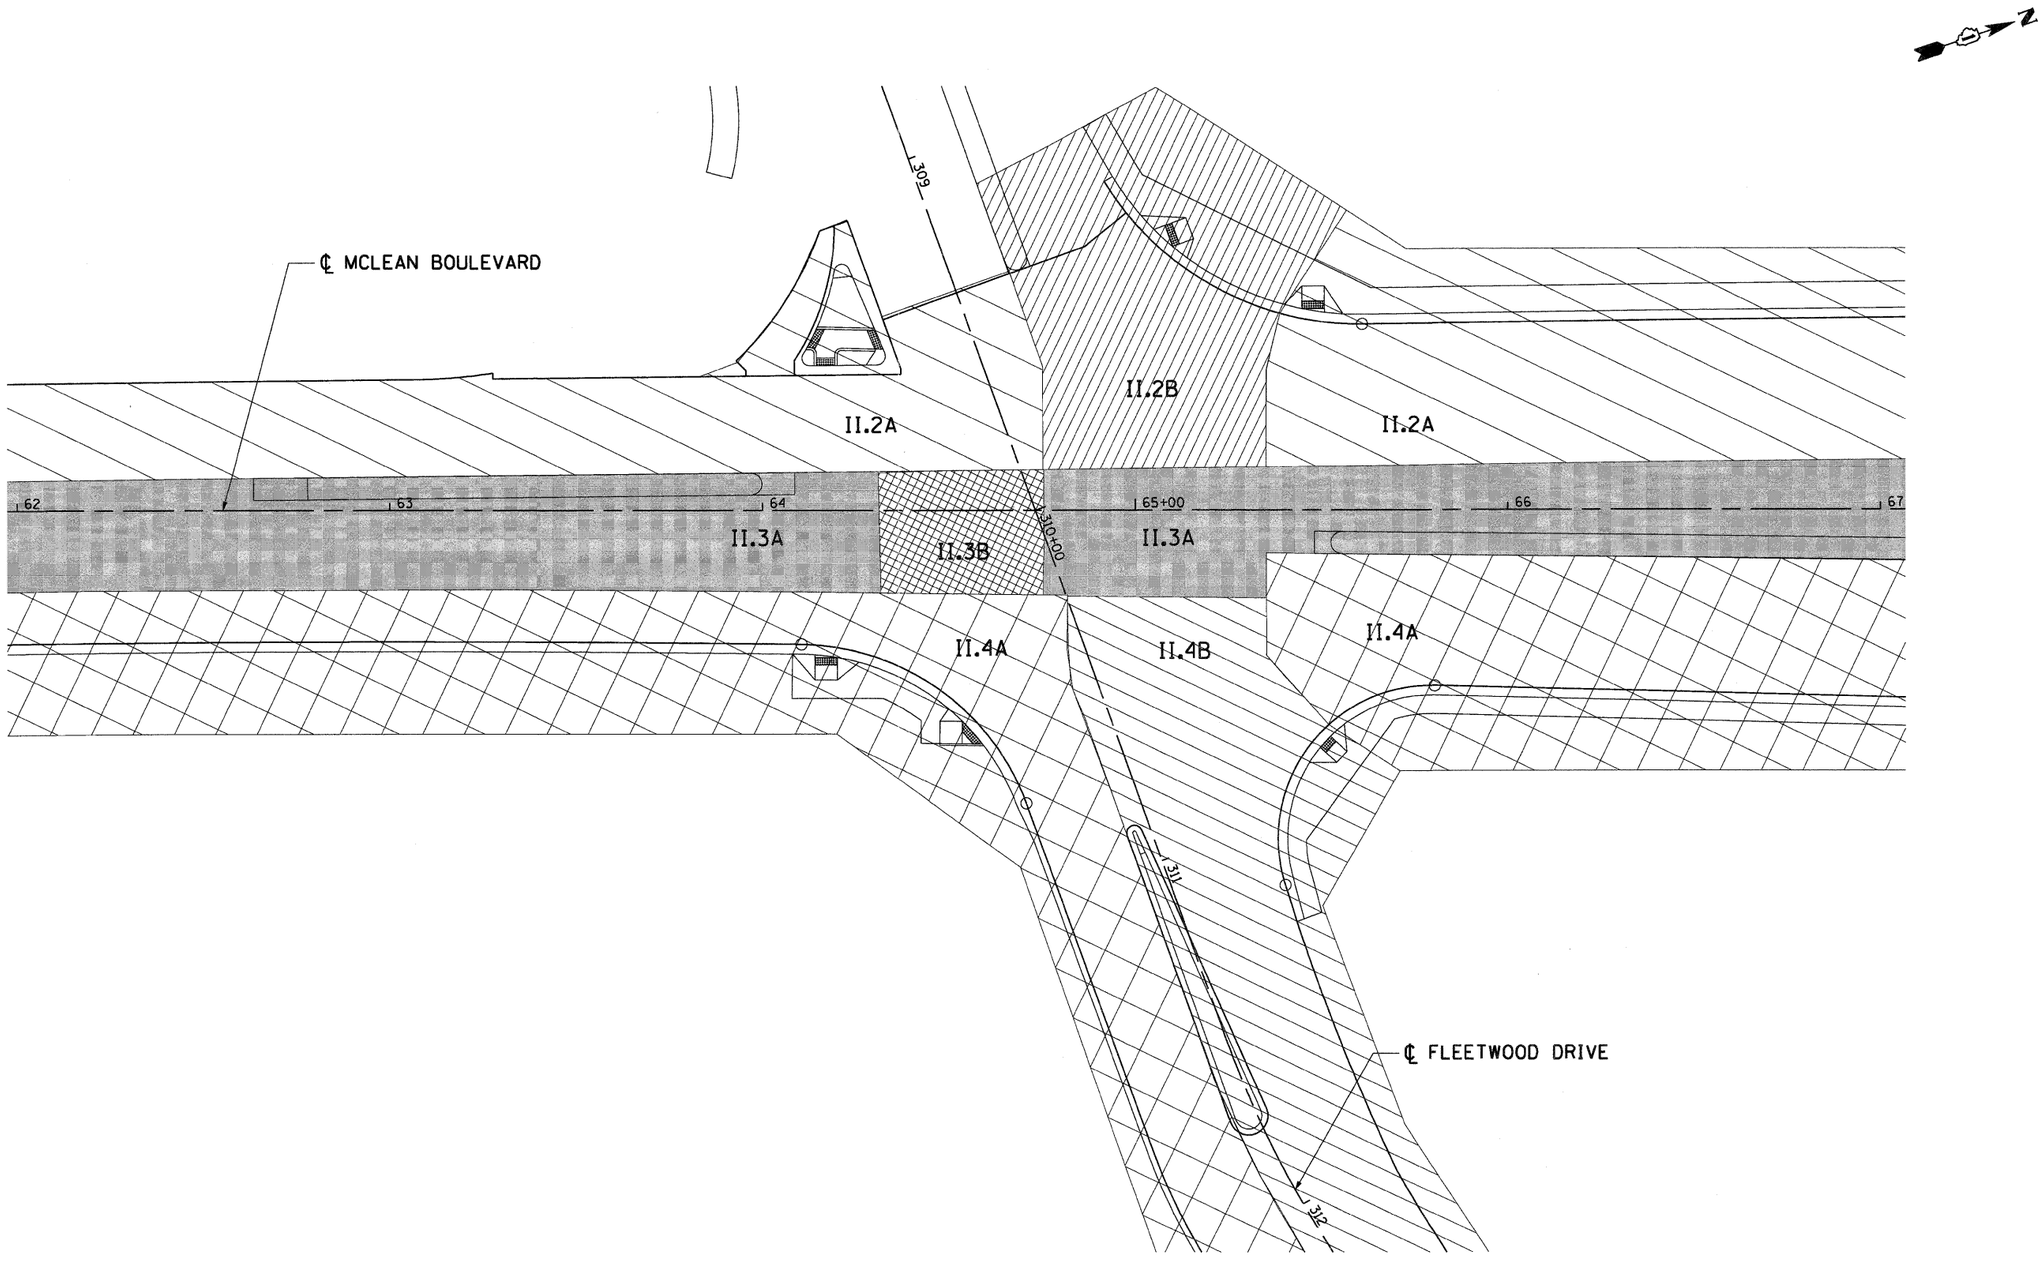

..\D160H45-BORDER01.DGN, ..\DIMASTER-ALIGNMNT.DGN, ..\D160H45-DESIGN.DGN, ..\D160H45-STAGINGDTL.DGN, ..\D160H45-DESIGNDDH.DGN
12-12-2011, 13:03:10 BAJZEKKJ \\FS-0044\AM\VAULT\D-TRANS.07\2202\2137-001\CIVIL\CAD\60H45\SHEET\D160H45-SHT-STAGINGID1.DGN

FILE NAME = $FILEL$	USER NAME = $USER$	DESIGNED -	REVISED -
		DRAWN - SA	REVISED -
TENG TENG & ASSOCIATES, INC. ENGINEERS/ARCHITECTS/PLANNERS CHICAGO, ILLINOIS	PLOT SCALE = $SCALE$	CHECKED - PB	REVISED -
	PLOT DATE = $DATE$	DATE - 12/16/11	REVISED -

STATE OF ILLINOIS
DEPARTMENT OF TRANSPORTATION
FAP ROUTE 345 / US ROUTE 20

STAGING AND TRAFFIC CONTROL
INTERSECTION STAGING DETAIL
MCLEAN BOULEVARD @ FLEETWOOD DRIVE

SCALE: 1"=20' | SHEET NO. OF | STA. 62+00.00 TO STA. 67+00.00

F.A.P RTE.	SECTION	COUNTY	TOTAL SHEETS	SHEET NO.
345	8R-R	KANE	794	225
		CONTRACT NO. 60H45		
FED. ROAD DIST. NO.	ILLINOIS	FED. AID PROJECT		