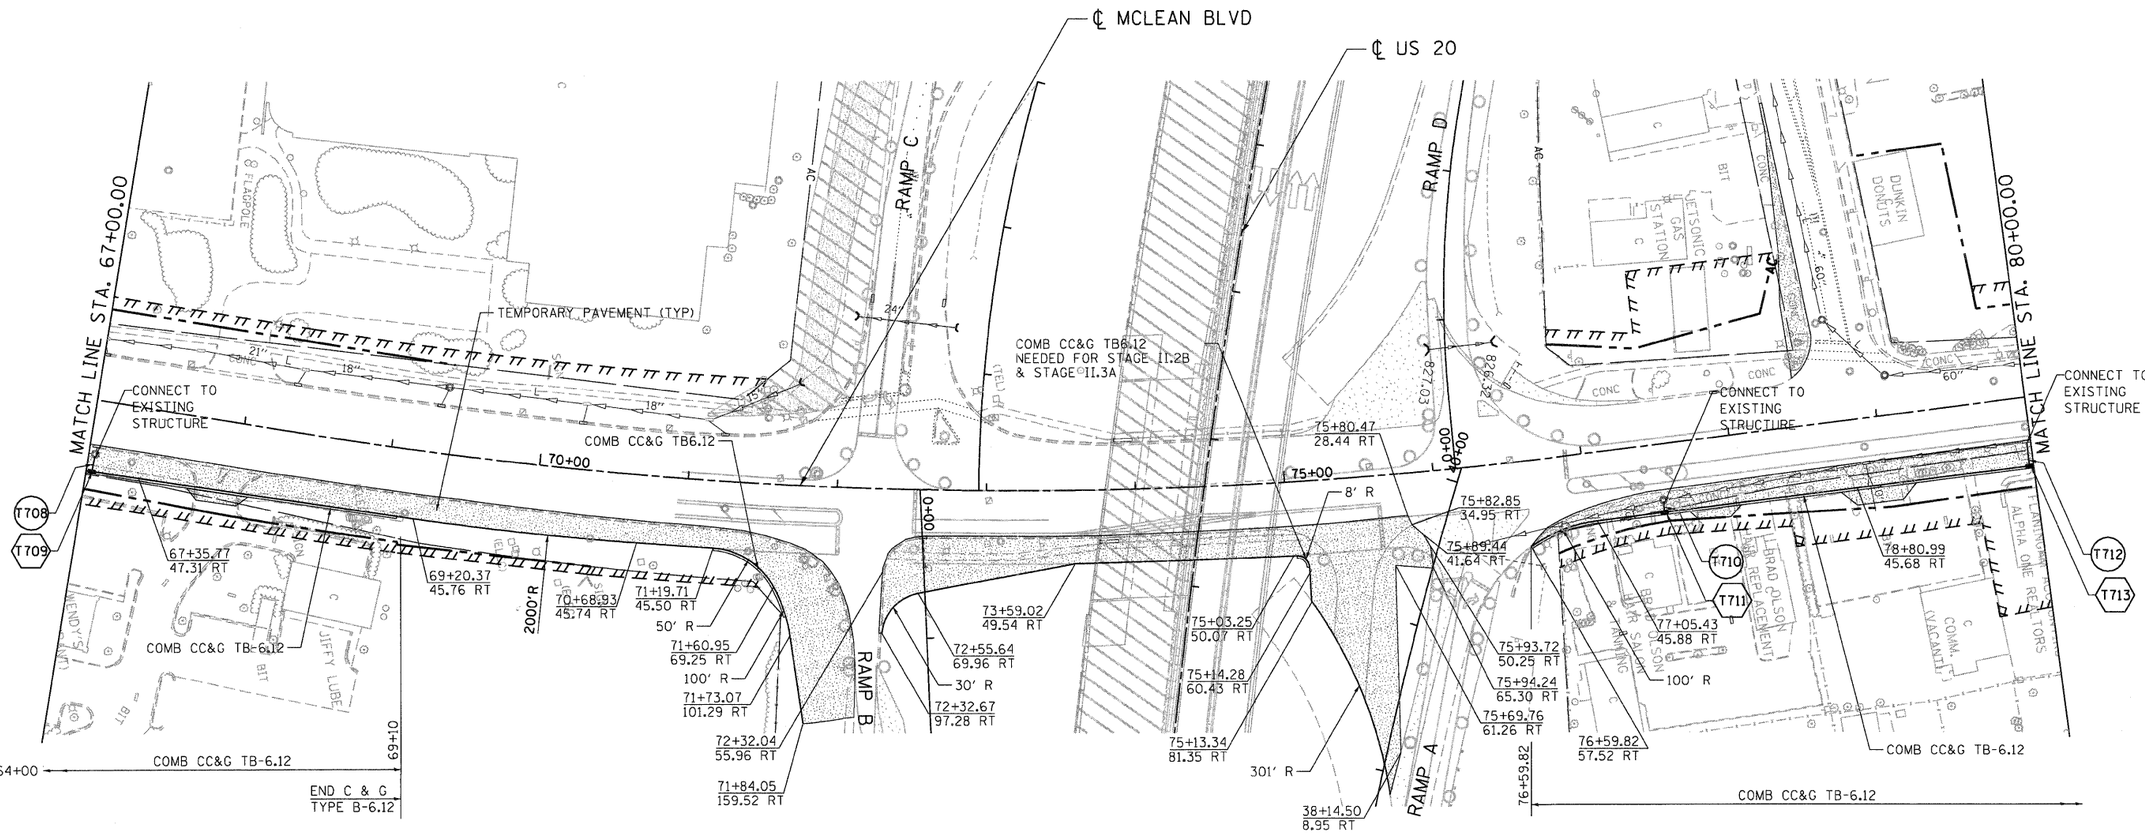

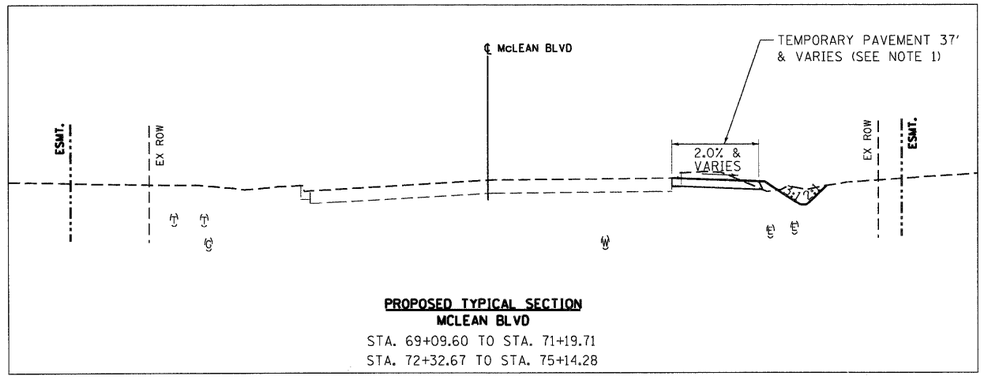

PROPOSED TYPICAL SECTION
MCLEAN BLVD
STA. 69+09.60 TO STA. 71+19.71
STA. 72+32.67 TO STA. 75+14.28

NOTES:

1. SEE DRAINAGE SCHEDULES FOR TEMPORARY DRAINAGE INFORMATION.

LEGEND

(TXX) TEMPORARY STORM SEWER

⟨TXX⟩ TEMPORARAY DRAINAGE STRUCTURE

FILE NAME = $FILEL$	USER NAME = $USER$	DESIGNED - AB	REVISED -
		DRAWN - JFS	REVISED -
TENG TENG & ASSOCIATES, INC. ENGINEERS/ARCHITECTS/PLANNERS CHICAGO, ILLINOIS	PLOT SCALE = $SCALE$	CHECKED - PB	REVISED -
	PLOT DATE = $DATE$	DATE - 12/16/11	REVISED -

STATE OF ILLINOIS
DEPARTMENT OF TRANSPORTATION
FAP ROUTE 345 / US ROUTE 20

STAGING AND TRAFFIC CONTROL
TEMPORARY WIDENING
MCLEAN BOULEVARD

SCALE: 1"=50' | SHEET NO. OF | STA. 67+00.00 TO STA. 80+00.00

F.A.P RTE.	SECTION	COUNTY	TOTAL SHEETS	SHEET NO.
345	8R-R	KANE	794	236
		CONTRACT NO. 60H45		
FED. ROAD DIST. NO.	ILLINOIS	FED. AID PROJECT		

D:\60H45-BORDER01.DGN, ..\DAMSTEP-ALIGNMT.DGN, ..\D160H45-LEGEND.DGN, ..\DAMSTEP-ROWPER.DGN, ..\D160H45-STAGING2A.DGN, ..\D160H45-DRAINP01.DGN, ..\D160H45-DRAINP01.DGN, ..\D160H45-TOPO2-1.DGN, ..\D160H45-STAGING2-1.DGN, ..\D160H45-DRAINP01.DGN, ..\D160H45-DRAINE01.DGN
12-12-2011 1:39:42 BAUZEKAS N:\PE-WORK\HALL\D-7\ROWS_87-22R2-2\3179-WRK\CIVIL\CADD\60H45\SHEET\D160H45-SHT-STAGINGR05.DGN