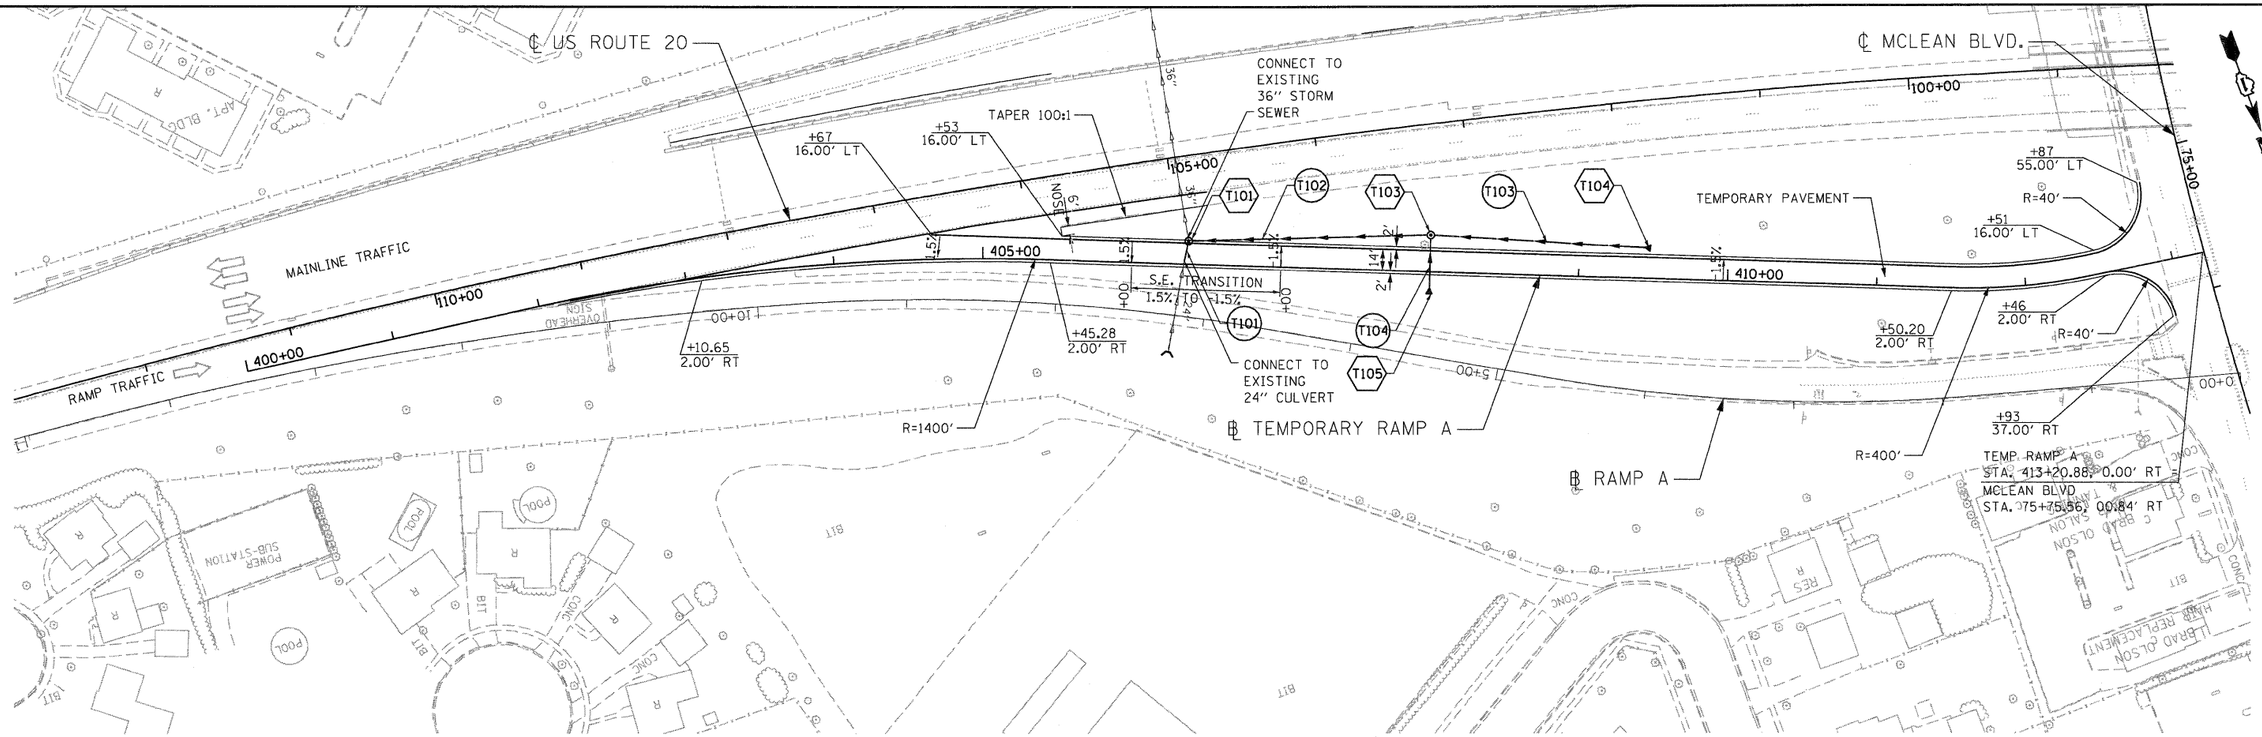

INTERIM PLAN FOR RAMP A

NOTES:

1) TEMPORARY RAMP "A" WILL BE UTILIZED IN STAGE IB
2) SEE PLANS FOR STAGE IB FOR PAVEMENT MARKING.
3) SEE SHEET 239 FOR TEMPORARY RAMP ALIGNMENT.
4) SEE DRAINAGE SCHEDULES FOR TEMPORARY DRAINAGE INFORMATION.

LEGEND

(TXX) TEMPORARY STORM SEWER

⟨TXX⟩ TEMPORARAY DRAINAGE STRUCTURE

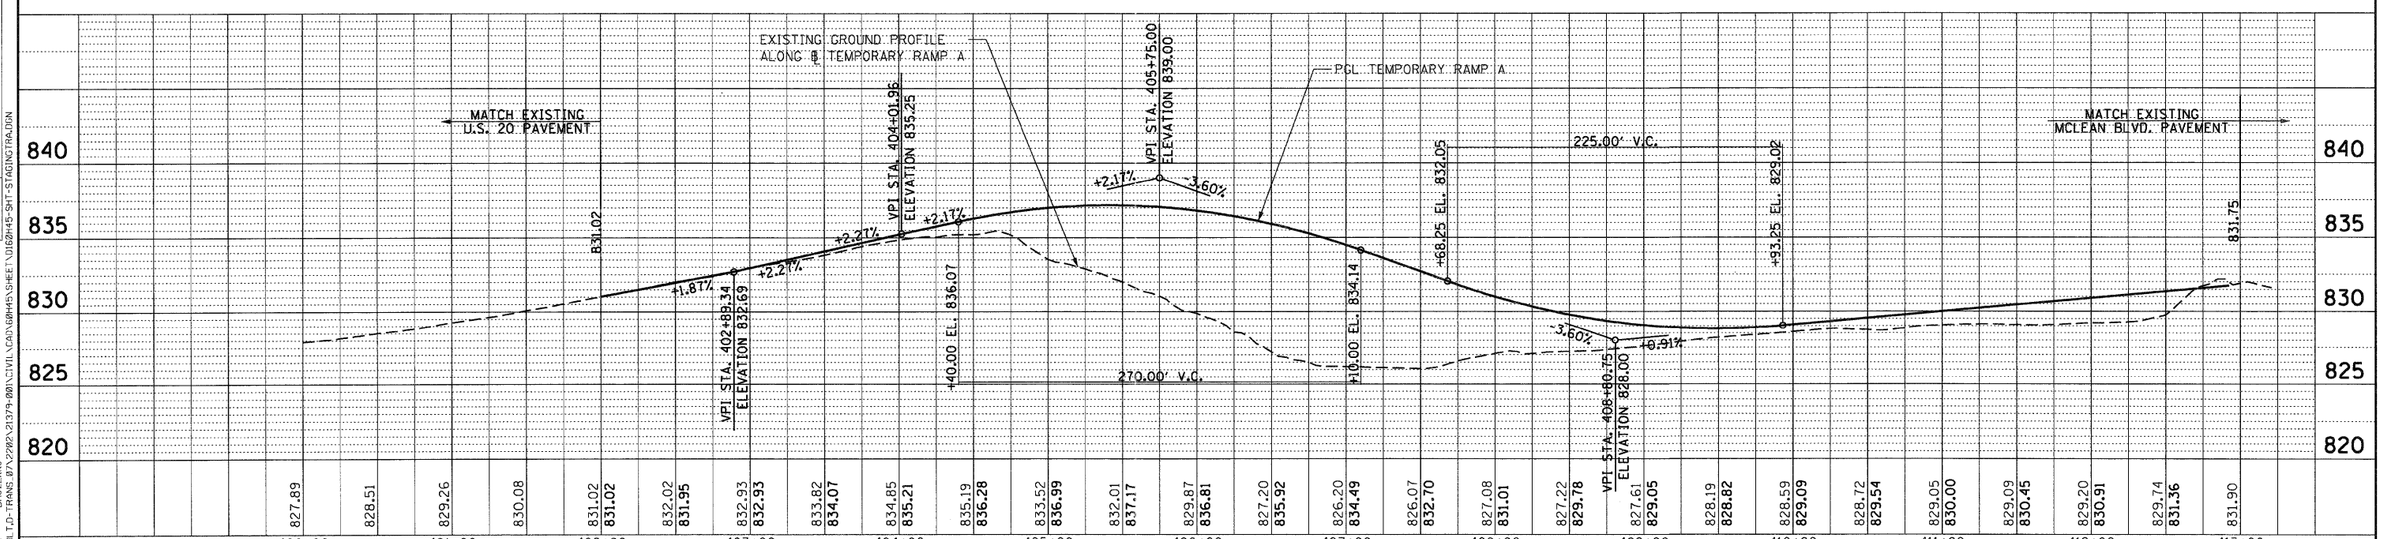

FILE NAME = $FILEL$	USER NAME = $USER$	DESIGNED - MM	REVISED -	STATE OF ILLINOIS DEPARTMENT OF TRANSPORTATION FAP ROUTE 345 / US ROUTE 20	STAGING AND TRAFFIC CONTROL TEMPORARY RAMP A PLAN AND PROFILE
		DRAWN - KKS	REVISED -		
	PLOT SCALE = $SCALE$	CHECKED - PB	REVISED -		
TENG & ASSOCIATES, INC. ENGINEERS/ARCHITECTS/PLANNERS CHICAGO, ILLINOIS	PLOT DATE = $DATE$	DATE - 12/16/11	REVISED -		SCALE: HORIZ. 1"=50' VERT. 1"=5' STA. 400+00 TO STA. 413+00

F.A.P RTE.	SECTION	COUNTY	TOTAL SHEETS	SHEET NO.
345	8R-R	KANE	794	240
		CONTRACT NO. 60H45		
FED. ROAD DIST. NO.	ILLINOIS	FED. AID PROJECT		

PLAN — SURVEYED / PLOTTED / ALIGNMENT CHECKED / RT. OF WAY CHECKED / CADD FILE NAME / NOTE BOOK NO. / BY / DATE

PROFILE — SURVEYED / PLOTTED / GRADES CHECKED / B.M. NOTED / STRUCTURE NOTATIONS CHKD / NOTE BOOK NO. / BY / DATE

12-12-2011, 13:05:04 BAJZEKKJ
\\FS-0004\ANVAULT\D-TRANS.87\22202\21379-00\CIVIL\CAD\60H45\SHEET\D160H45-SHT-STAGINGTRAFFIC