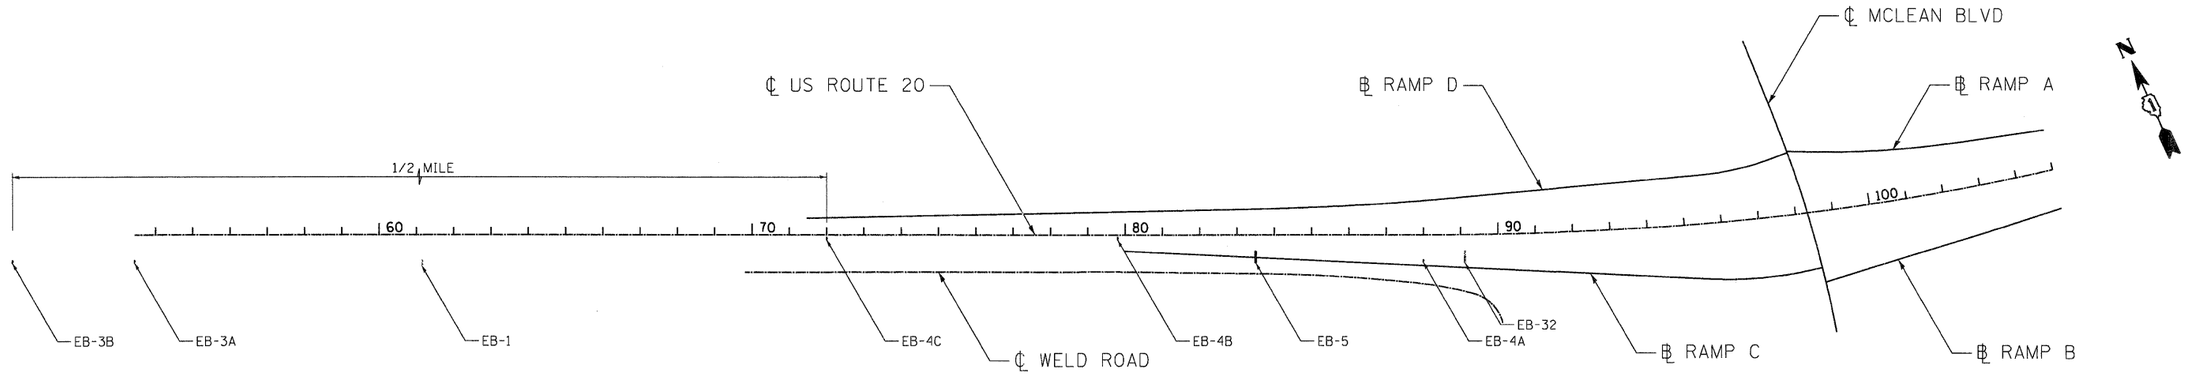

EB - PRESTAGE 1A

McLean Blvd EXIT 1/2 MILE — EB-1 STA. 61+15

McLean Blvd ↗ — EB-2 STA. 89+10

EB - STAGE 1A

McLean Blvd EXIT 1/2 MILE — EB-1 STA. 61+15

EB-2 STA. 89+10 WITH OVERLAY PANEL

McLean Blvd ↗ — EB-4A STA. 88+00

EB - STAGE 1B

McLean Blvd EXIT 1/2 MILE — EB-1 STA. 61+15

EB-2 STA. 89+10 WITH OVERLAY PANEL

McLean Blvd ↗ — EB-4A STA. 88+00

EB - STAGE 1C

McLean Blvd EXIT 1/2 MILE — EB-1 STA. 61+15

EB-2 STA. 89+10 WITH OVERLAY PANEL

McLean Blvd ↗ — EB-4A STA. 88+00

EB - STAGE 1D

McLean Blvd EXIT 1/2 MILE — EB-1 STA. 61+15

EB-2 STA. 89+10 WITH OVERLAY PANEL

McLean Blvd ↗ — EB-4A STA. 88+00

EB - WINTER SHUTDOWN

McLean Blvd EXIT 1/2 MILE — EB-1 STA. 61+15

McLean Blvd ↗ — EB-2 STA. 89+10

EB - STAGE 2A

EB-1 STA. 61+15 WITH OVERLAY PANEL

McLean Blvd ↗ — EB-2 REMOVE EXISTING SIGN

McLean Blvd ½ MILE — EB-3A STA. 53+40

McLean Blvd ↗ — EB-4B STA. 79+80

EB - STAGE 2B

EB-1 STA. 61+15 WITH OVERLAY PANEL

McLean Blvd ½ MILE — EB-3B STA. 45+60

McLean Blvd ↗ — EB-4C STA. 72+00

EB - STAGE 3

McLean Blvd EXIT 1/2 MILE — EB-1 STA. 61+15

McLean Blvd ↗ — EB-5 STA. 83+50 (SEE NOTE 1)

LEGEND

- GROUND MOUNTED
- OVERHEAD - CANTILEVER
- EXISTING SIGN
- TEMPORARY INFORMATION SIGNING
- EXISTING OR RELOCATED TEMP INFO SIGNING
- PROPOSED SIGN

NOTES:

1. SEE FINAL SIGNING PLANS AND SIGN STRUCTURE PLANS FOR DETAILS.

FILE NAME = $FILEL$	USER NAME = $USER$	DESIGNED - RJS	REVISED -	STATE OF ILLINOIS DEPARTMENT OF TRANSPORTATION FAP ROUTE 345 / US ROUTE 20	STAGING AND TRAFFIC CONTROL TEMPORARY SIGNING PLAN U.S. ROUTE 20 – EB	F.A.P RTE.	SECTION	COUNTY	TOTAL SHEETS	SHEET NO.
		DRAWN - RJS	REVISED -			345	8R-R	KANE	794	245
TENG TENG & ASSOCIATES, INC. ENGINEERS/ARCHITECTS/PLANNERS CHICAGO, ILLINOIS	PLOT SCALE = $SCALE$	CHECKED - DDH	REVISED -			CONTRACT NO. 60H45				
	PLOT DATE = $DATE$	DATE - 12/16/11	REVISED -		SCALE: N.T.S. SHEET NO. OF STA. 54+00.00 TO STA. 105+00.00	FED. ROAD DIST. NO.	ILLINOIS	FED. AID PROJECT		

..\DIMASTER-ALIGNMT.DGN,..\D160H45-BORDER0.DGN,..\D160H45-SIGHSP0.DGN,..\D160H45-STAGING1A.DGN,..\D160H45-STAGING2A.DGN,..\D160H45-STAGING2B.DGN,..\D160H45-STAGING3.DGN
BAJZEKKJ \\FS-02\41\WK\VAULT\D-TRAVS.07\2202\21379-001\CIVIL\CAD\60H45\SHEET\D160H45-SH-STAGINGS01.DGN
12-14-2011, 12:06:20