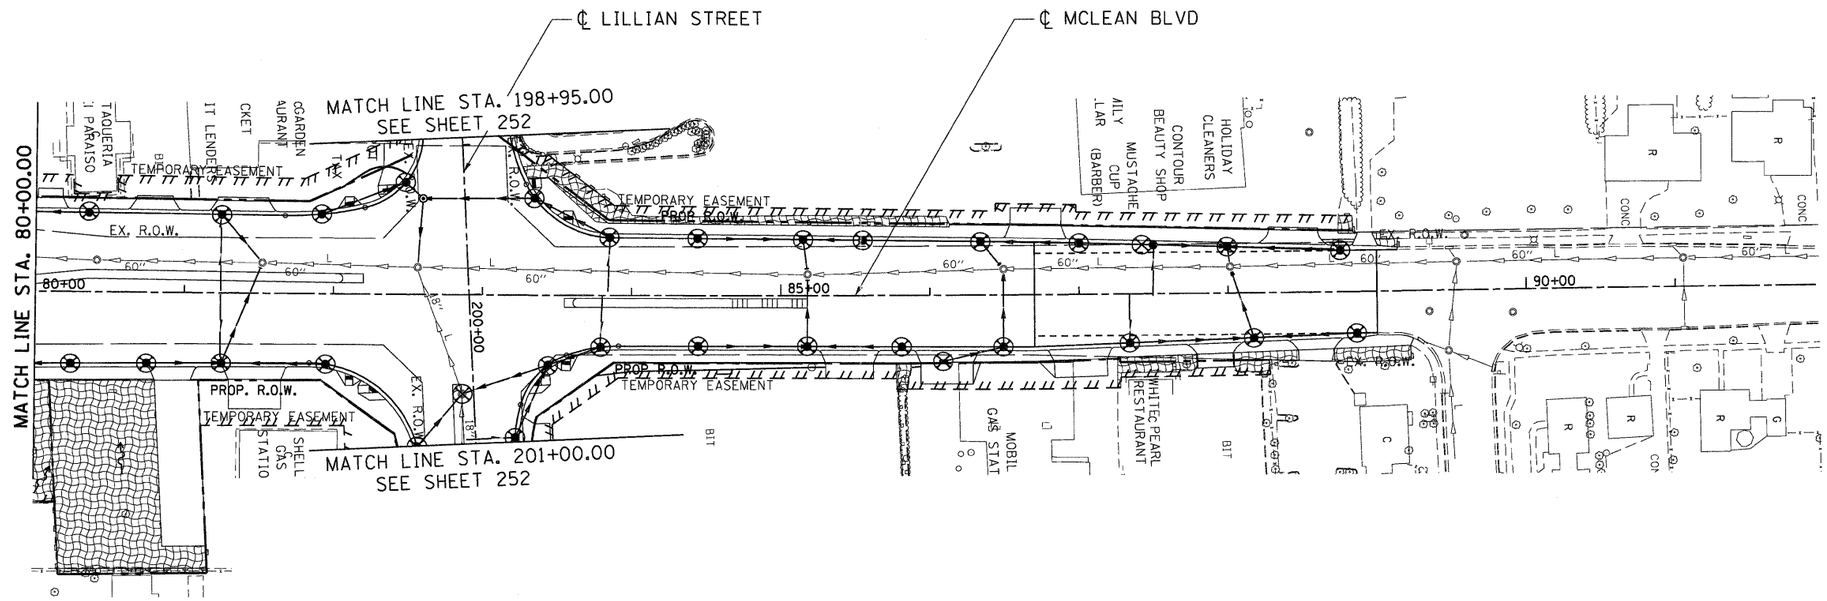

EROSION CONTROL LEGEND

- TREE TRUNK PROTECTION
- TEMPORARY EROSION CONTROL SEEDING AND EROSION CONTROL BLANKET
- INLET FILTER
- DRAINAGE OUTLET
- TEMPORARY DITCH CHECK
- PERIMETER EROSION BARRIER

FILE NAME = $FILE$	USER NAME = $USER$	DESIGNED - SLH	REVISED -
		DRAWN - JFS	REVISED -
	PLOT SCALE = $SCALE$	CHECKED - TKL	REVISED -
TENG & ASSOCIATES, INC. ENGINEERS/ARCHITECTS/PLANNERS CHICAGO, ILLINOIS	PLOT DATE = $DATE$	DATE - 12/16/11	REVISED -

STATE OF ILLINOIS
DEPARTMENT OF TRANSPORTATION
FAP ROUTE 345 / US ROUTE 20

EROSION CONTROL PLAN
MCLEAN BOULEVARD

SCALE: 1"=50' | SHEET NO. OF SHEETS | STA. 80+00.00 TO STA. 89+00.00

F.A.P RTE.	SECTION	COUNTY	TOTAL SHEETS	SHEET NO.
345	8R-R	KANE	794	254
		CONTRACT NO. 60H45		
FED. ROAD DIST. NO.	ILLINOIS	FED. AID PROJECT		

\\DI60H45-DRAINP01.DGN ..\DIMASTER-ALIGNMNT.DGN ..\DI60H45-LEGEND.DGN ..\DIMASTER-ROW050.DGN ..\DI60H45-EROS.DGN ..\DI60H45-TOPOF.DGN ..\DI60H45-DESIGN.DGN ..\DI60H45-DRAINP01.DGN
12-12-2011, 13:07:22 BAJZEKJ \\FS-0044\APPVHALT0-TRANS.07\2202\21379-00B1C1\TIL\CAD\60H45\SHEET\DI60H45-SHT-EROS-M02.DGN