..\D160H45-BORDER01.DGN, ..\D1MASTER-ALIGNMNT.DGN, ..\D160H45-LEGEND.DGN, ..\D160H45-DRAINE01.DGN, ..\D1MASTER-ROW050.DGN, ..\D160H45-TOPOE.DGN, ..\D1MASTER-ALIGNMNT.DGN, ..\D160H45-DRAINP01.DGN, ..\D160H45-DESIGN.DGN, ..\D1MASTER-ROW050.DGN, ..\D160H45-TOPOF.DGN, ..\D1MASTER-SUE.DGN, ..\D1MASTER-SUE.DGN, ..\D1MAST
12-12-2011, 13:07:41 BAJZEKKJ \\FS-0044\AM\VAULT,D-TRANS_07\2202\21379-001\CIVIL\CAD\60H45\SHEET\D160H45-SHT-DRAINU01.DGN

LEGEND

- EX. INLET
- EX. CATCH BASIN
- EX. MANHOLE
- EX. DRYWELL
- EX. CULVERT END SECTION
- EX. FIRE HYDRANT
- EX. STORM SEWER
- EX. SANITARY SEWER
- PAVED DITCH REMOVAL
- PIPE REMOVAL
- [R] STRUCTURE TO BE REMOVED
- [ADJ] STRUCTURE TO BE ADJUSTED
- [REC] STRUCTURE TO BE RECONSTRUCTED

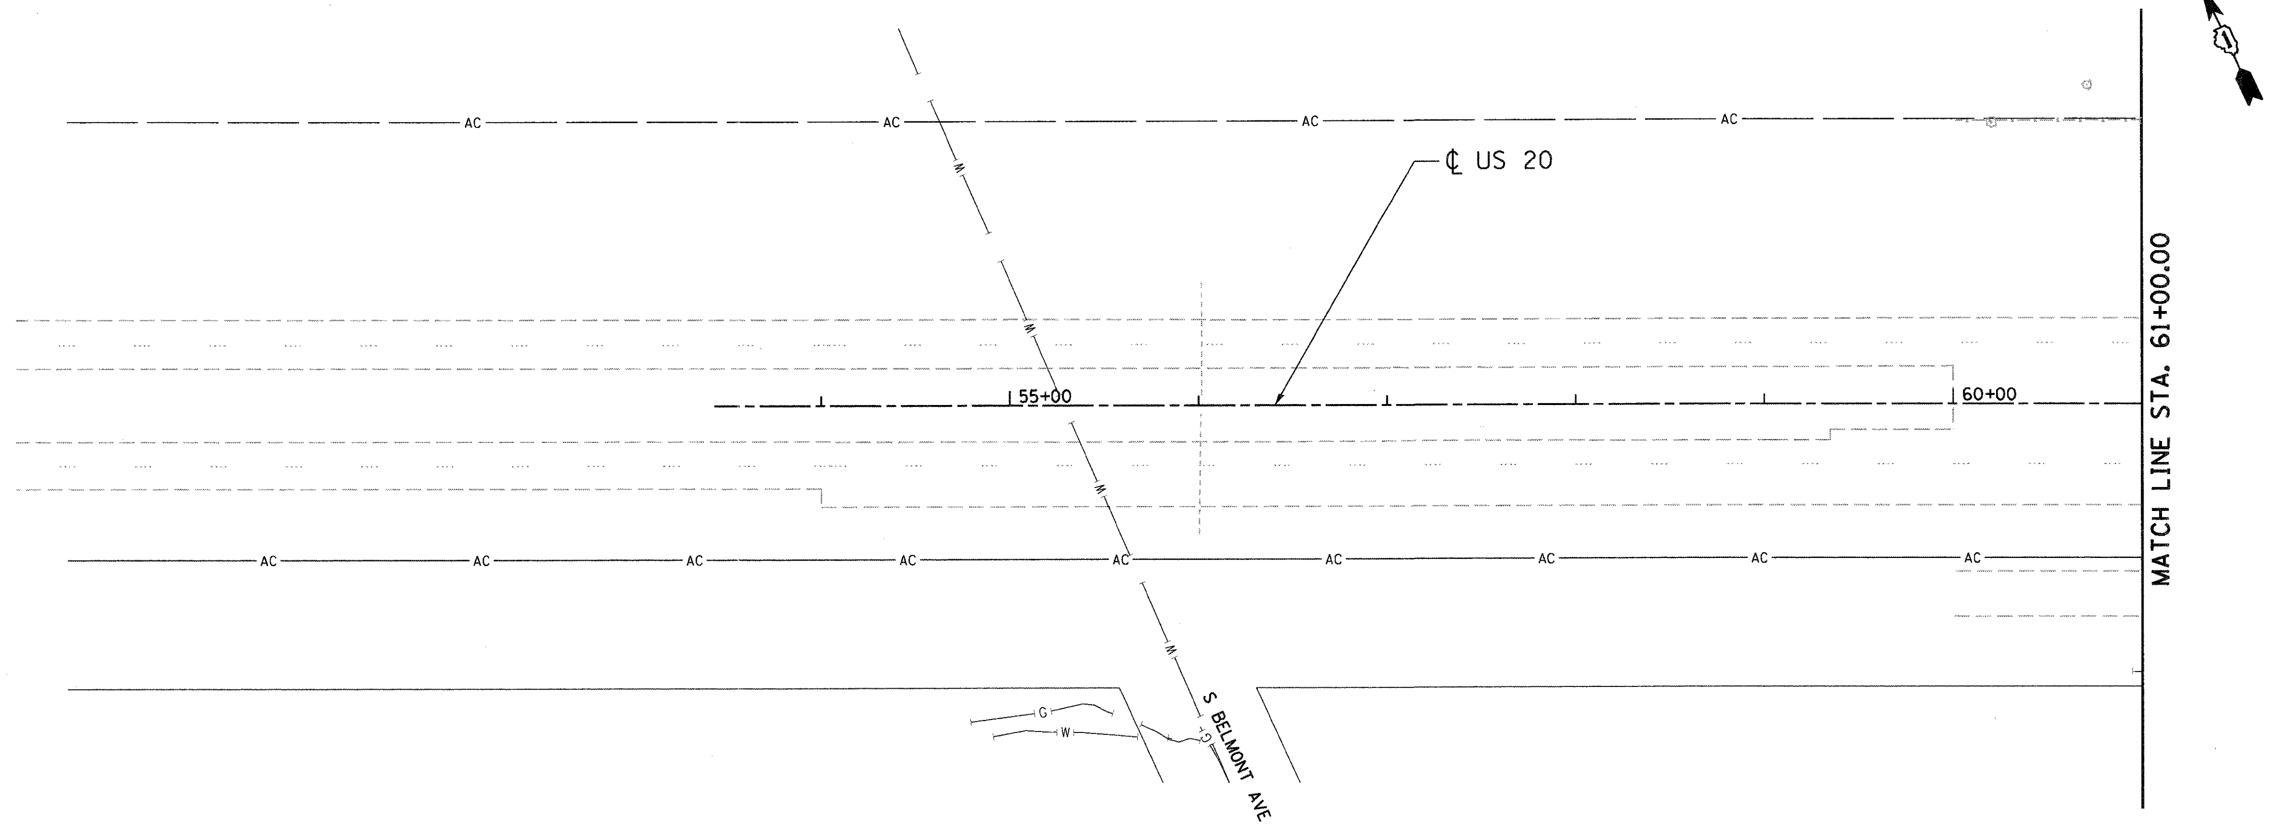

NOTE: NO PROPOSED DRAINAGE FEATURES THIS SHEET

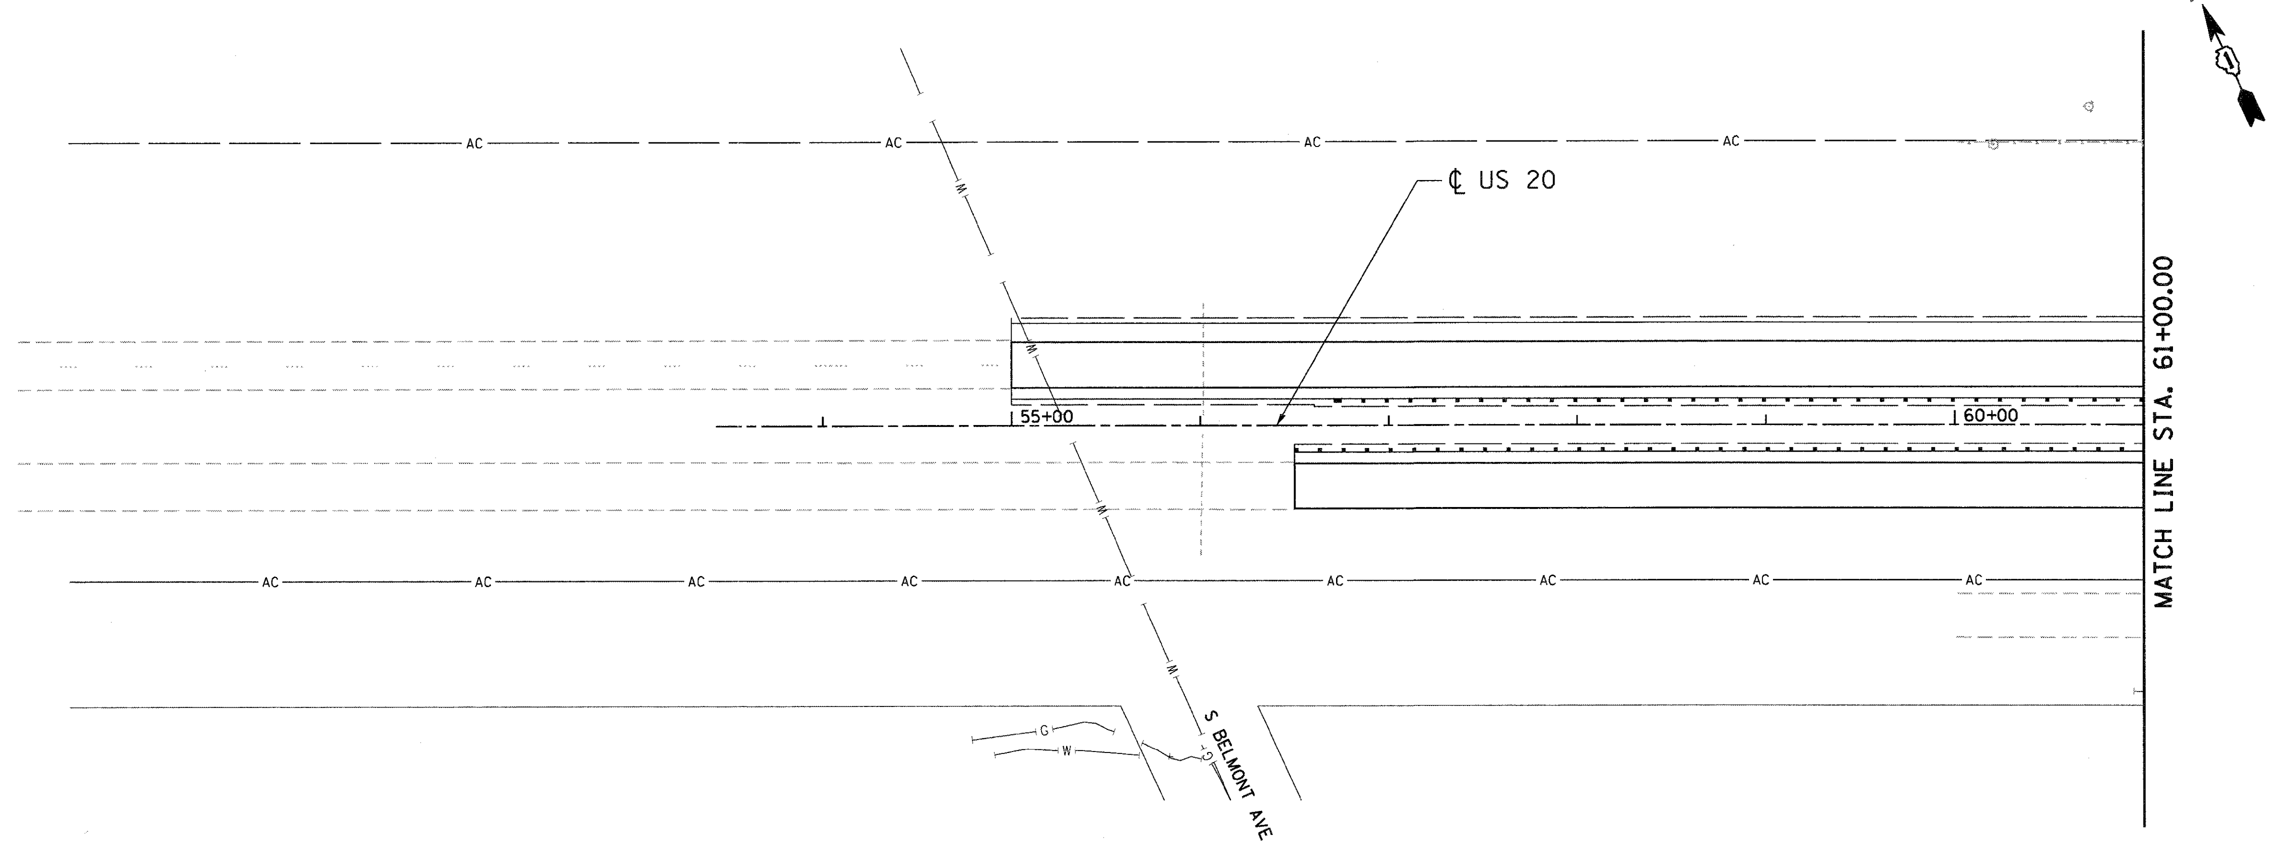

LEGEND

- PR. MANHOLE
- PR. CATCH BASIN
- PR. CULVERT END SECTION
- PR. INLET
- PR. HEADWALL FOR PIPE DRAIN
- PR. DRYWELL
- PR. STORM SEWER
- PR. CULVERT
- PR. PIPE UNDERDRAIN
- PR. DITCH
- PR. SWALE
- (XX) PR. PIPE
- (XX) PR. STRUCTURE
- RIPRAP APRON

FILE NAME =	USER NAME = $USER$	DESIGNED - SLH	REVISED -
$FILEL$		DRAWN - JFS	REVISED -
TENG & ASSOCIATES, INC. ENGINEERS/ARCHITECTS/PLANNERS CHICAGO, ILLINOIS	PLOT SCALE = $SCALE$	CHECKED - TKL	REVISED -
	PLOT DATE = $DATE$	DATE - 12/16/11	REVISED -

STATE OF ILLINOIS
DEPARTMENT OF TRANSPORTATION
FAP ROUTE 345 / US ROUTE 20

DRAINAGE PLAN
U.S. ROUTE 20

SCALE: 1"=50' | SHEET NO. OF SHEETS | STA. 55+00.00 TO STA. 61+00.00

F.A.P RTE.	SECTION	COUNTY	TOTAL SHEETS	SHEET NO.
345	8R-R	KANE	794	257
		CONTRACT NO. 60H45		
FED. ROAD DIST. NO.	ILLINOIS FED. AID PROJECT			