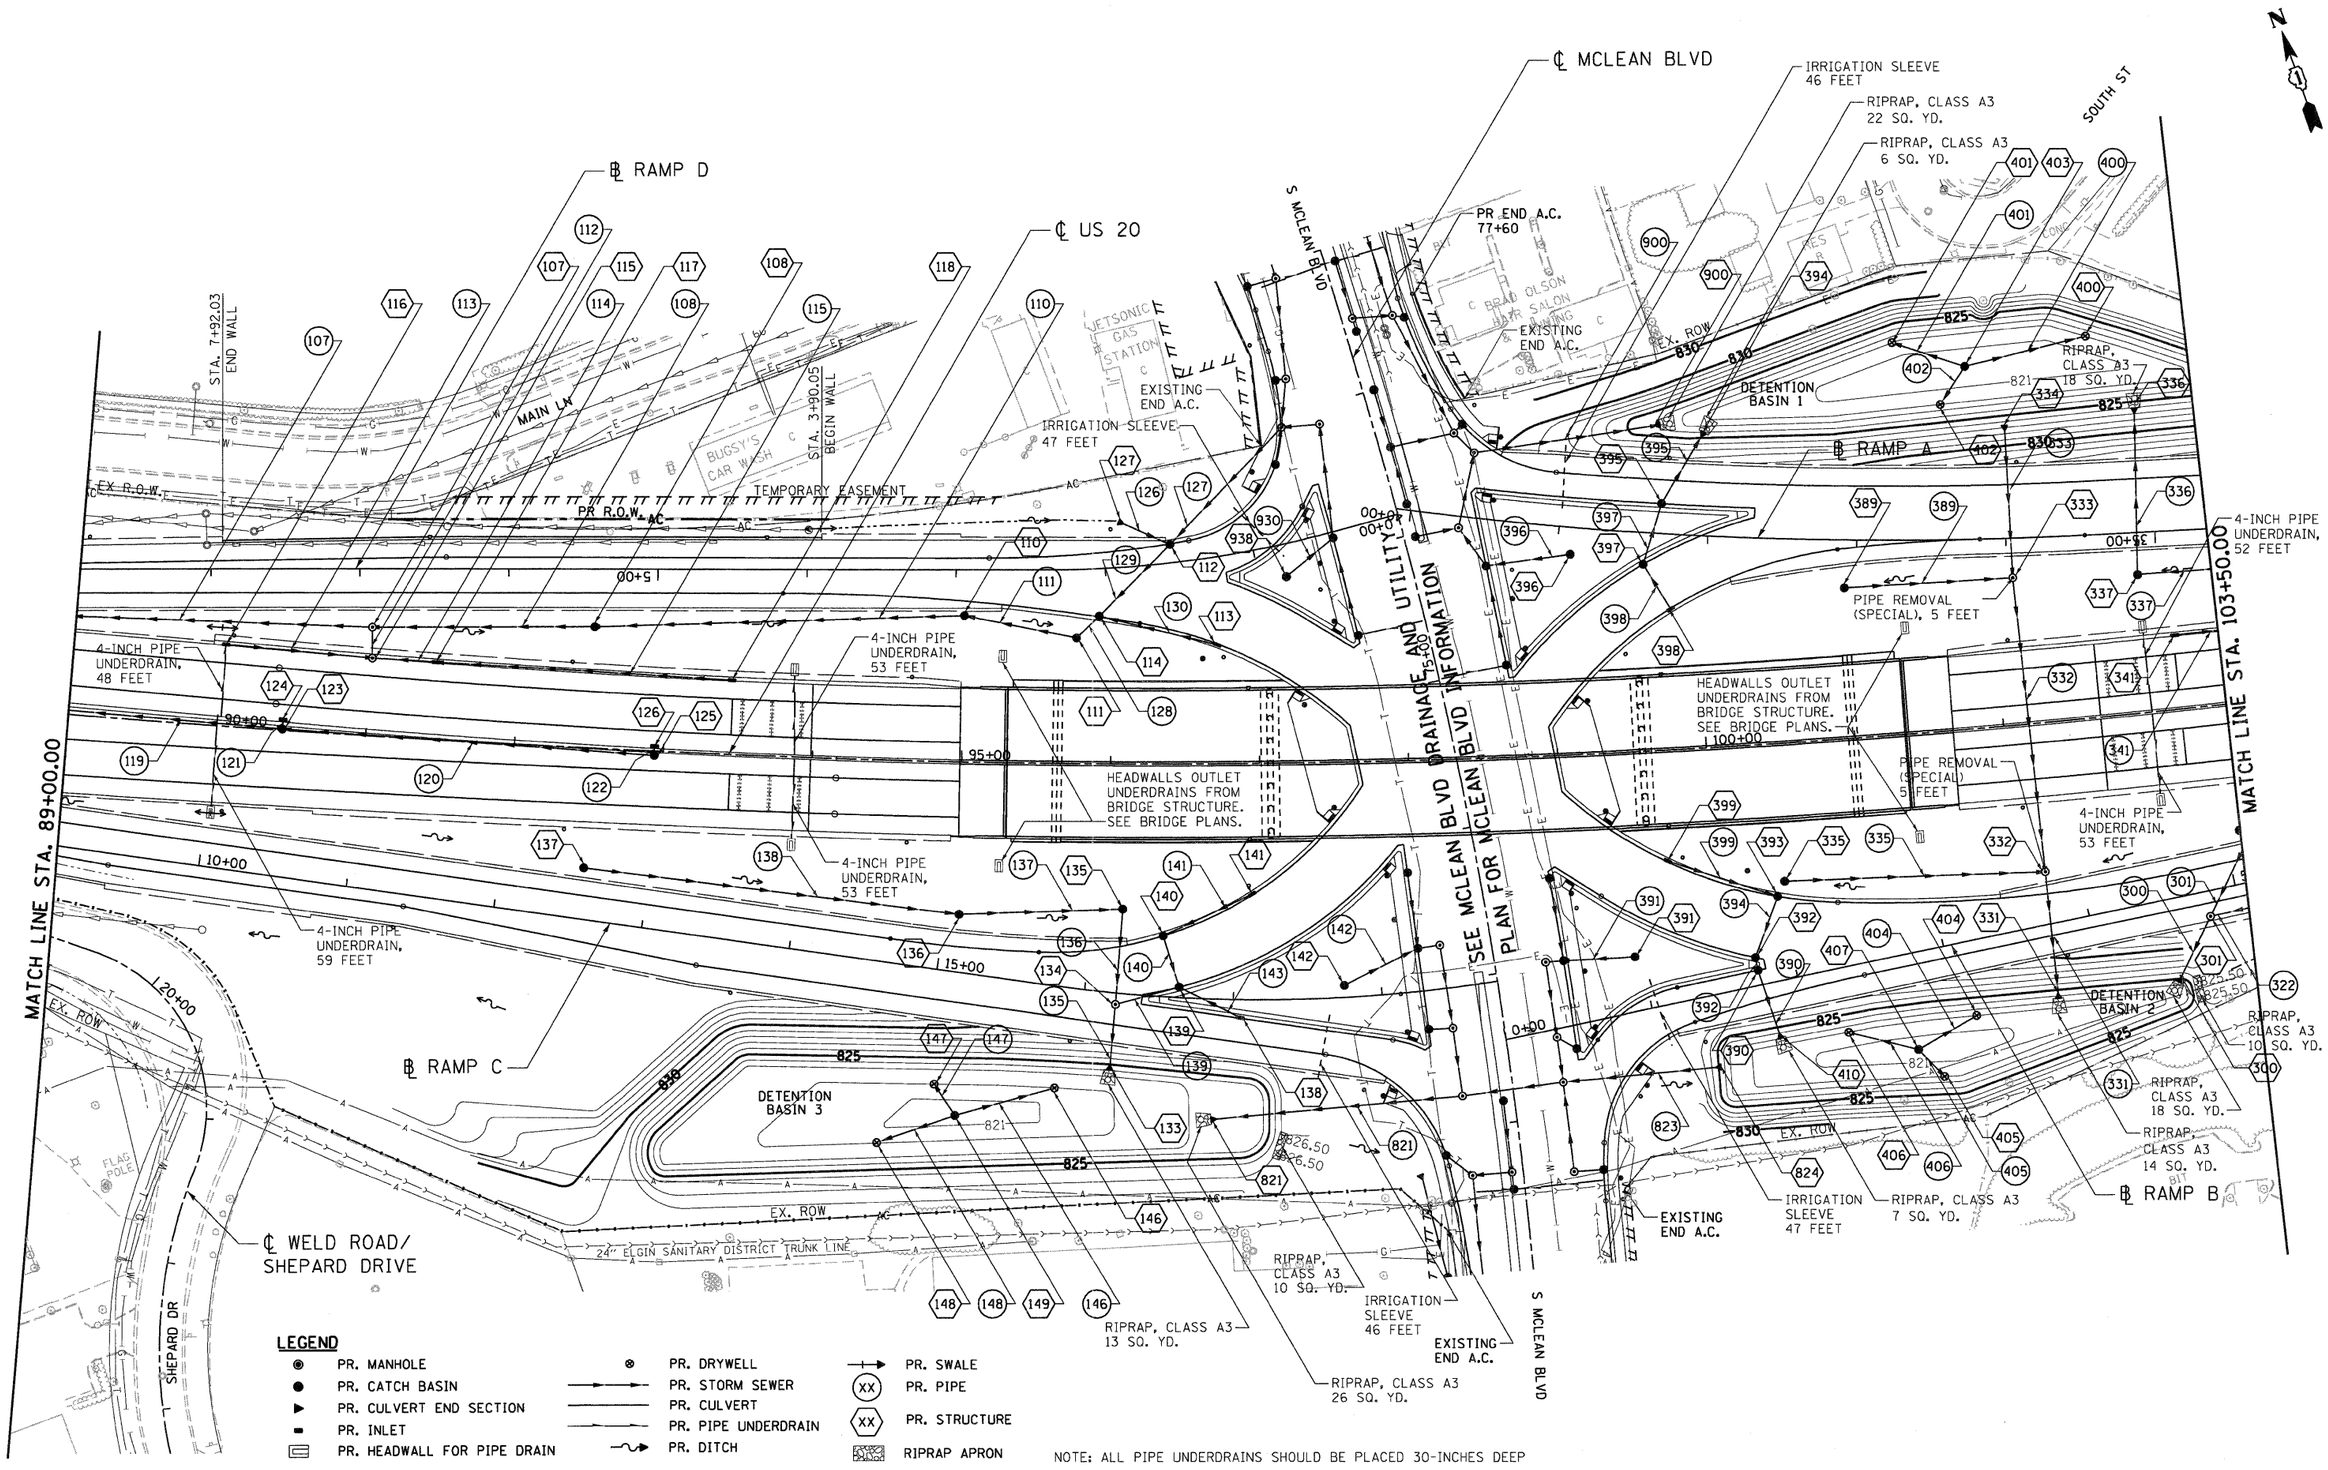

NOTE: ALL PIPE UNDERDRAINS SHOULD BE PLACED 30-INCHES DEEP

FILE NAME = $FILEL$	USER NAME = $USER$	DESIGNED - SLH	REVISED -
		DRAWN - JFS	REVISED -
	PLOT SCALE = $SCALE$	CHECKED - TKL	REVISED -
TENG & ASSOCIATES, INC. ENGINEERS/ARCHITECTS/PLANNERS CHICAGO, ILLINOIS	PLOT DATE = $DATE$	DATE - 12/16/11	REVISED -

STATE OF ILLINOIS
DEPARTMENT OF TRANSPORTATION
FAP ROUTE 345 / US ROUTE 20

DRAINAGE PLAN
U.S. ROUTE 20

SCALE: 1"=50' | SHEET NO. OF | STA. 89+00.00 TO STA. 103+50.00

F.A.P RTE.	SECTION	COUNTY	TOTAL SHEETS	SHEET NO.
345	8R-R	KANE	794	261
		CONTRACT NO. 60H45		
FED. ROAD DIST. NO.	ILLINOIS	FED. AID PROJECT		