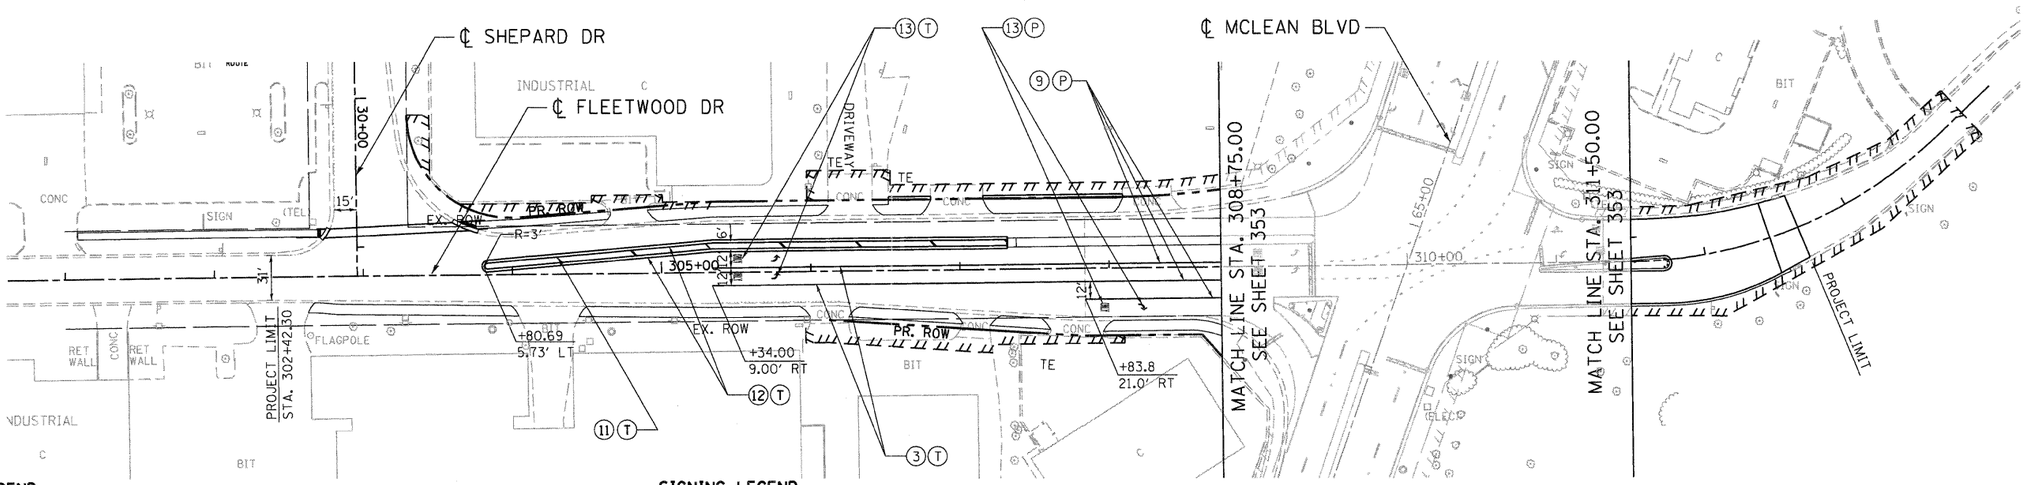

PAVEMENT MARKING LEGEND

- (1) PAVEMENT MARKING - LINE 4" WHITE
- (2) PAVEMENT MARKING - LINE 5" WHITE
- (3) PAVEMENT MARKING - LINE 6" WHITE
- (4) PAVEMENT MARKING - LINE 8" WHITE
- (5) PAVEMENT MARKING - LINE 12" WHITE
- (6) PAVEMENT MARKING - LINE 24" WHITE
- (7) PAVEMENT MARKING - LINE 4" YELLOW
- (8) PAVEMENT MARKING - LINE 5" YELLOW
- (9) PAVEMENT MARKING - LINE 6" YELLOW
- (10) PAVEMENT MARKING - LINE 8" YELLOW
- (11) PAVEMENT MARKING- LINE 12" YELLOW
- (12) PAVEMENT MARKING - DOUBLE LINE 4" YELLOW
- (13) PAVEMENT MARKING - LETTERS AND SYMBOLS
- RAISED REFLECTIVE PAVEMENT MARKERS (TWO-WAY AMBER)
- RAISED REFLECTIVE PAVEMENT MARKERS (ONE-WAY CRYSTAL)
- RAISED REFLECTIVE PAVEMENT MARKERS (ONE-WAY AMBER)
- (P) POLYUREA PVT MK
- (T) THPL PVT MK

SIGNING LEGEND

- EXISTING GROUND SIGN
- PROPOSED GROUND SIGN
- PROPOSED CANTILEVER
- SIGN — EXISTING SIGN PANEL
- SIGN — PROPOSED SIGN PANEL

NOTE

1. SEE DISTRICT DETAILS TC-12 AND TC-13 FOR ADDITIONAL PAVEMENT MARKING DETAILS. DISTRICT ONE DETAIL TC-12 SHALL APPLY TO THE PAVEMENT MARKING ON US ROUTE 20 EXCEPT THAT THE WIDTH OF THE LANE LINES SHALL BE 4". PAVEMENT MARKINGS AND REFLECTORS ARE SHOWN AT LONGITUDINAL PAVEMENT JOINTS. SEE DISTRICT DETAILS TC-12 AND TC-13 FOR LOCATION OF PAVEMENT MARKINGS AND REFLECTORS RELATIVE TO PAVEMENT JOINTS.

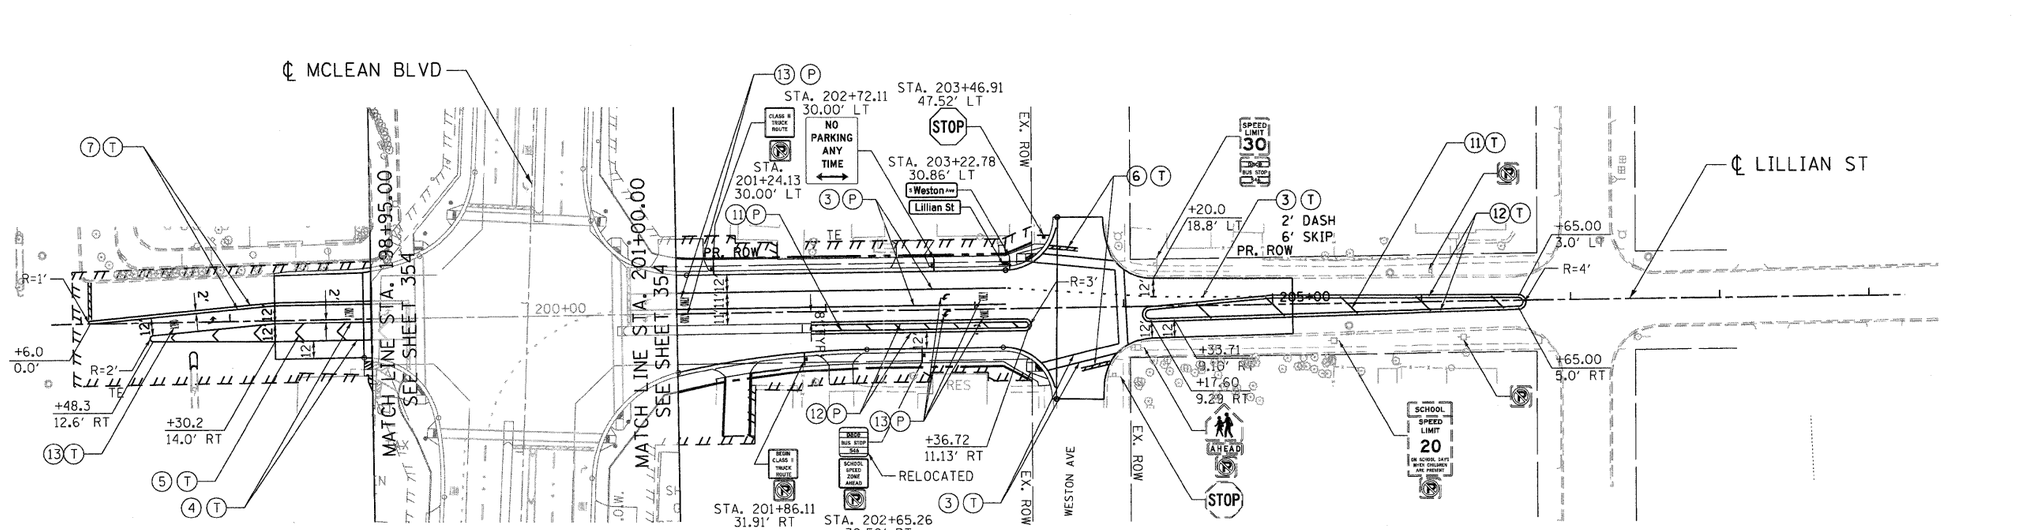

FILE NAME = $FILEL$	USER NAME = $USER$	DESIGNED - AMB	REVISED -
		DRAWN - AMB	REVISED -
	PLOT SCALE = $SCALE$	CHECKED - DDH	REVISED -
TENG — TENG & ASSOCIATES, INC. ENGINEERS/ARCHITECTS/PLANNERS CHICAGO, ILLINOIS	PLOT DATE = $DATE$	DATE - 12/16/11	REVISED -

STATE OF ILLINOIS
DEPARTMENT OF TRANSPORTATION
FAP ROUTE 345 / US ROUTE 20

PAVEMENT MARKING AND SIGNING PLANS
FLEETWOOD DRIVE AND LILLIAN STREET

SCALE: 1"=50' | SHEET NO. OF SHEETS | STA. 302+42.30 TO STA. 312+64.84

F.A.P RTE.	SECTION	COUNTY	TOTAL SHEETS	SHEET NO.
345	8R-R	KANE	794	355

CONTRACT NO. 60H45

FED. ROAD DIST. NO. | ILLINOIS | FED. AID PROJECT

\D160H45-PMK.DGN, \D160H45-ALIGNMNT.DGN, \D160H45-PMK.DGN, \D160H45-DESIGN.DGN, \D1MASTER-ROW250.DGN, \D160H45-TOPOF.DGN, \D160H45-SIGNSP21.DGN, \D160H45-LIGHT.DGN, \D160H45-LEGE
\D160H45-PMK.DGN, \D160H45-SIGNSP21.DGN, \D160H45-DESIGN.DGN, \D1MASTER-ROW250.DGN, \D160H45-TOPOF.DGN, \D1MASTER-ALIGNMNT.DGN, \D160H45-LIGHT.DGN, \D160H45-SIGNSP21.DGN, \D160H45-SHT-PMKR.DGN
12-14-2011, 08:35a BAZEK41 \\FS-0244\MKVAULT-D-TRANS.07\2282-2137F-001\CIVIL\CAD\60H45\SHEET\D160H45-SHT-PMKR.DGN