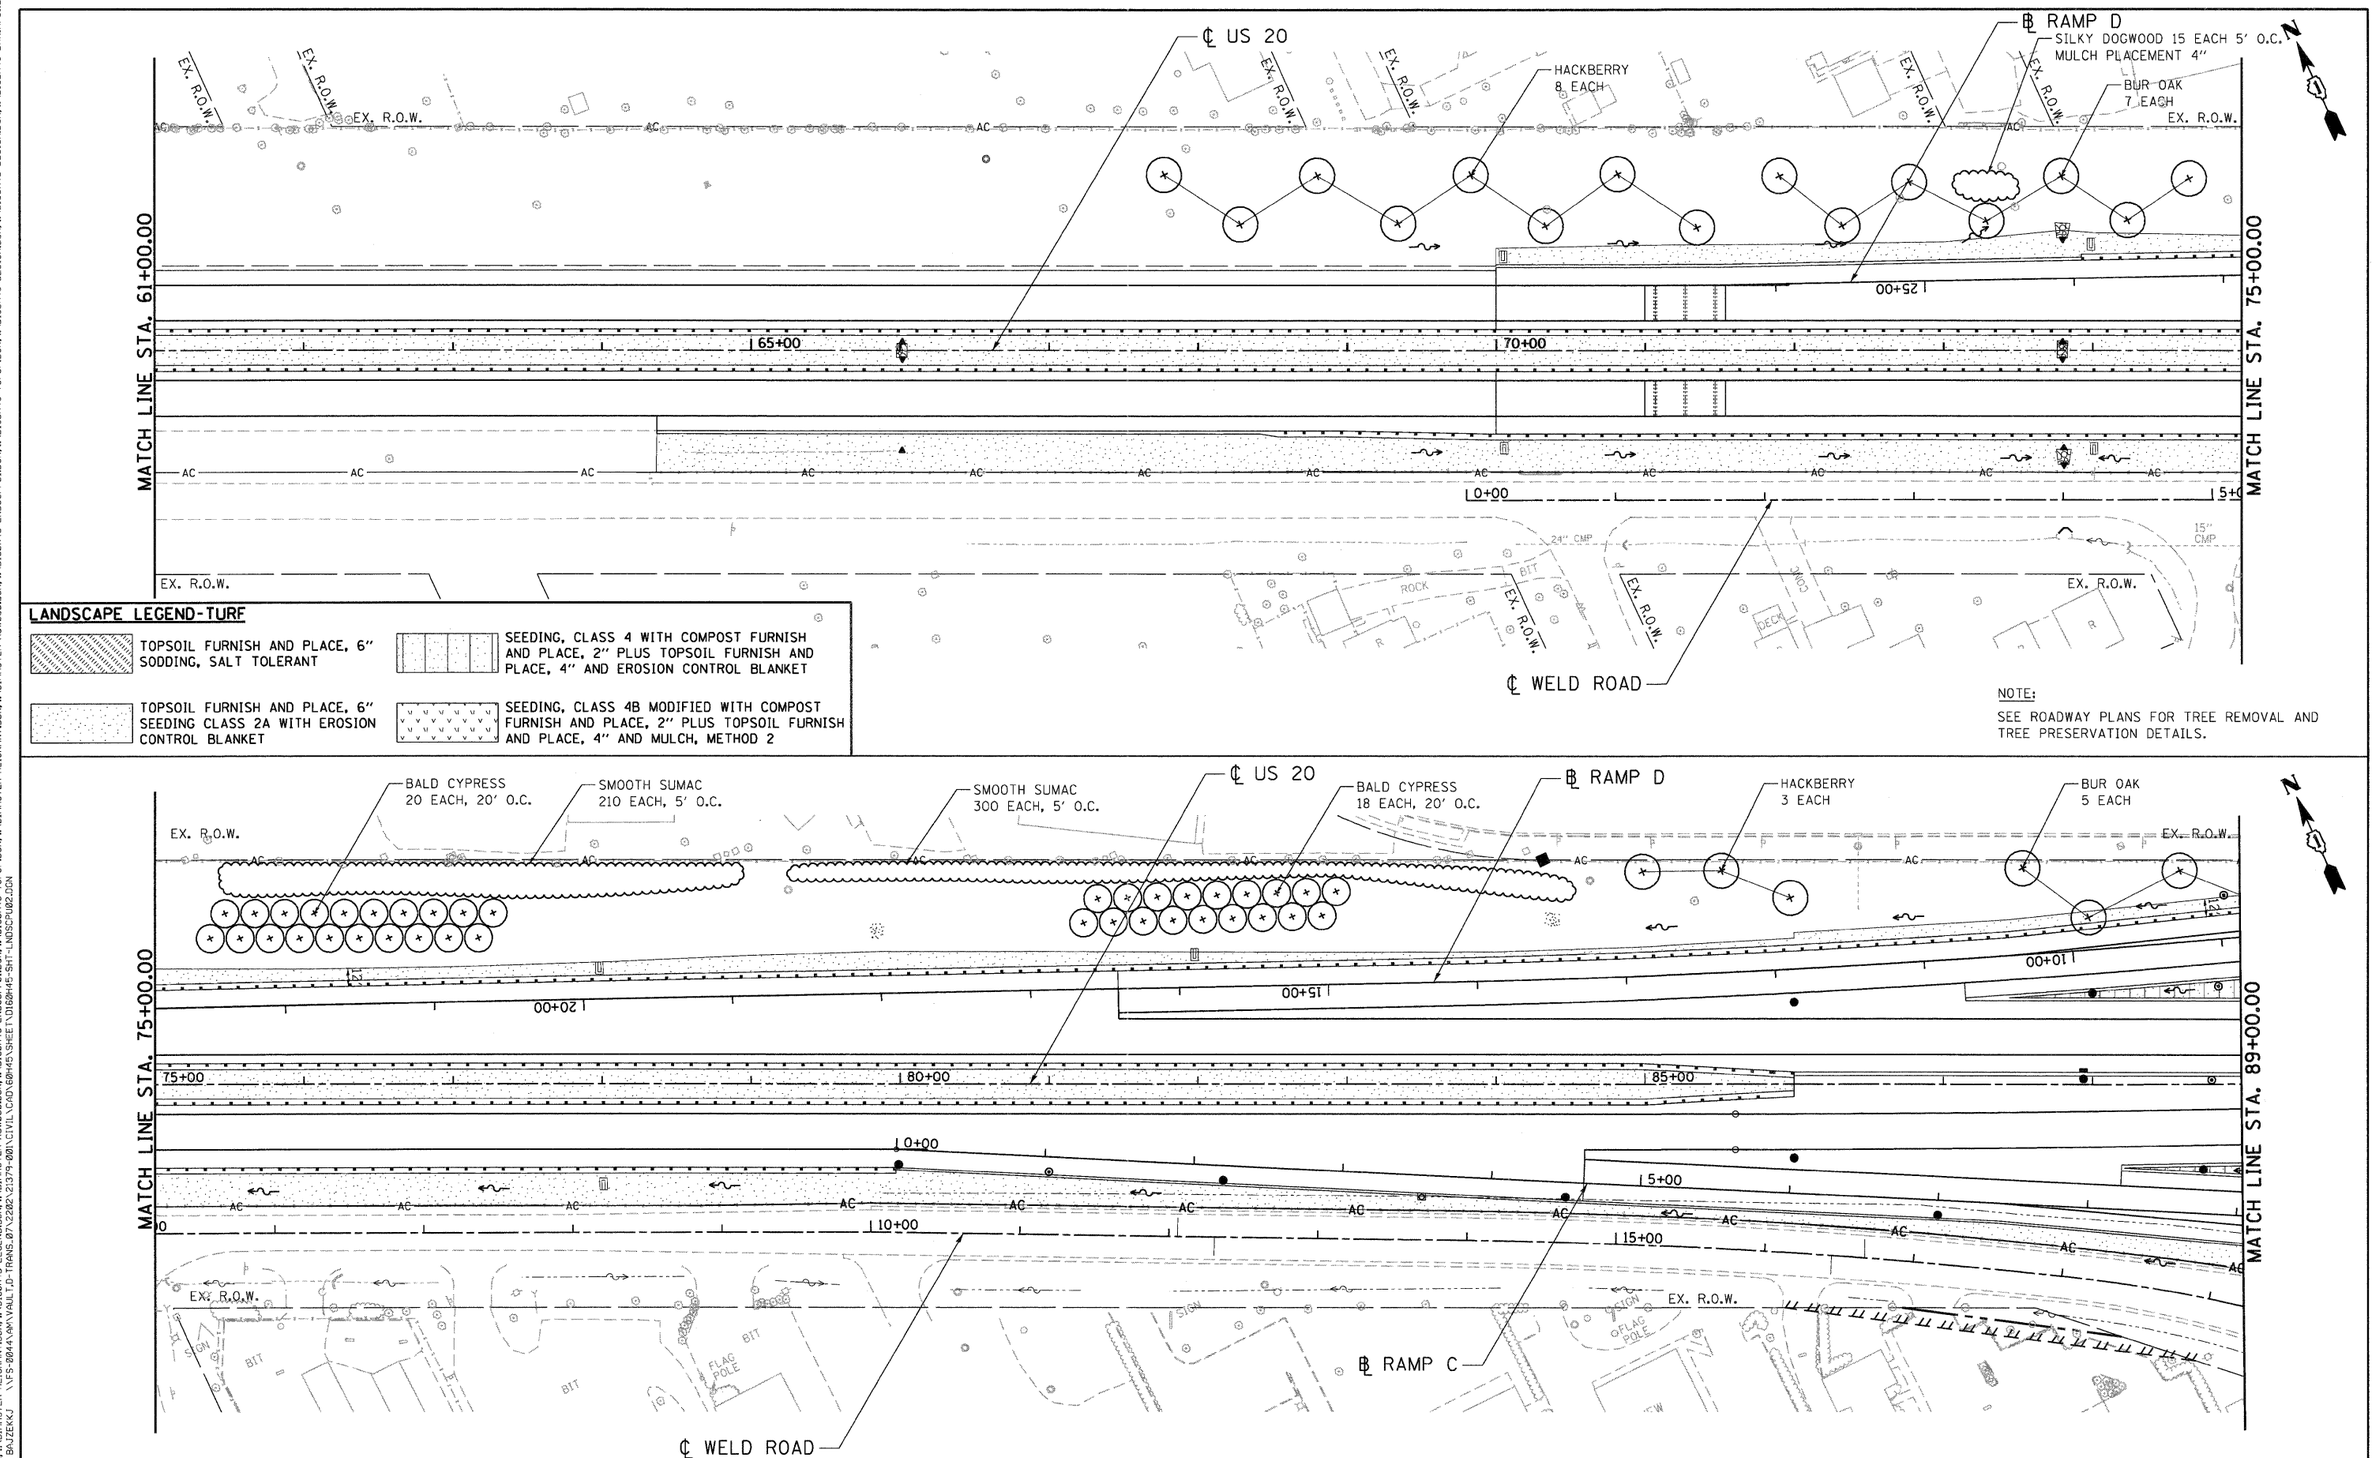

LANDSCAPE LEGEND-TURF

- TOPSOIL FURNISH AND PLACE, 6" SODDING, SALT TOLERANT
- SEEDING, CLASS 4 WITH COMPOST FURNISH AND PLACE, 2" PLUS TOPSOIL FURNISH AND PLACE, 4" AND EROSION CONTROL BLANKET
- TOPSOIL FURNISH AND PLACE, 6" SEEDING CLASS 2A WITH EROSION CONTROL BLANKET
- SEEDING, CLASS 4B MODIFIED WITH COMPOST FURNISH AND PLACE, 2" PLUS TOPSOIL FURNISH AND PLACE, 4" AND MULCH, METHOD 2

NOTE:

SEE ROADWAY PLANS FOR TREE REMOVAL AND TREE PRESERVATION DETAILS.

FILE NAME = $FILEL$	USER NAME = $USER$	DESIGNED -	REVISED -
		DRAWN - JFS	REVISED -
	PLOT SCALE = $SCALE$	CHECKED - DDH	REVISED -
TENG & ASSOCIATES, INC. ENGINEERS/ARCHITECTS/PLANNERS CHICAGO, ILLINOIS	PLOT DATE = $DATE$	DATE - 12/16/11	REVISED -

STATE OF ILLINOIS
DEPARTMENT OF TRANSPORTATION
FAP ROUTE 345 / US ROUTE 20

LANDSCAPING PLANS
U.S. ROUTE 20

SCALE: 1"=50' | SHEET NO. OF SHEETS | STA. 61+00.00 TO STA. 89+00.00

F.A.P RTE.	SECTION	COUNTY	TOTAL SHEETS	SHEET NO.
345	8R-R	KANE	794	378
		CONTRACT NO. 60H45		
FED. ROAD DIST. NO.	ILLINOIS	FED. AID PROJECT		

\\DIGBH45-BORDER01.DGN, \\DIMASTER-ALIGNMNT.DGN, \\DIGBH45-LEGEND.DGN, \\DIMASTER-ROW050.DGN, \\DIGBH45-LNDSCPP01.DGN, \\DIGBH45-TOPOF.DGN, \\DIGBH45-DESIGN.DGN, \\DIGBH45-DRAINP01.DGN, \\DIMASTER-ALIGNMNT.DGN, \\DIMASTER-ROW050.DGN, \\DIGBH45-LNDSCPP01.DGN, \\DIGBH45-TOPOF.DGN, \\DIGBH45-DESIGN.DGN, \\DIGBH45-DRAINP01.DGN,
12/14/2011 3:32:28
BY:ZEKU \\FS-WBMA-VHV1\VOL1\P-TRANS\87-V282\213179-RB1\CIVIL\CADD\GBH45\SHEET\DIGBH45-SHT-LNDSCPLN02.DGN