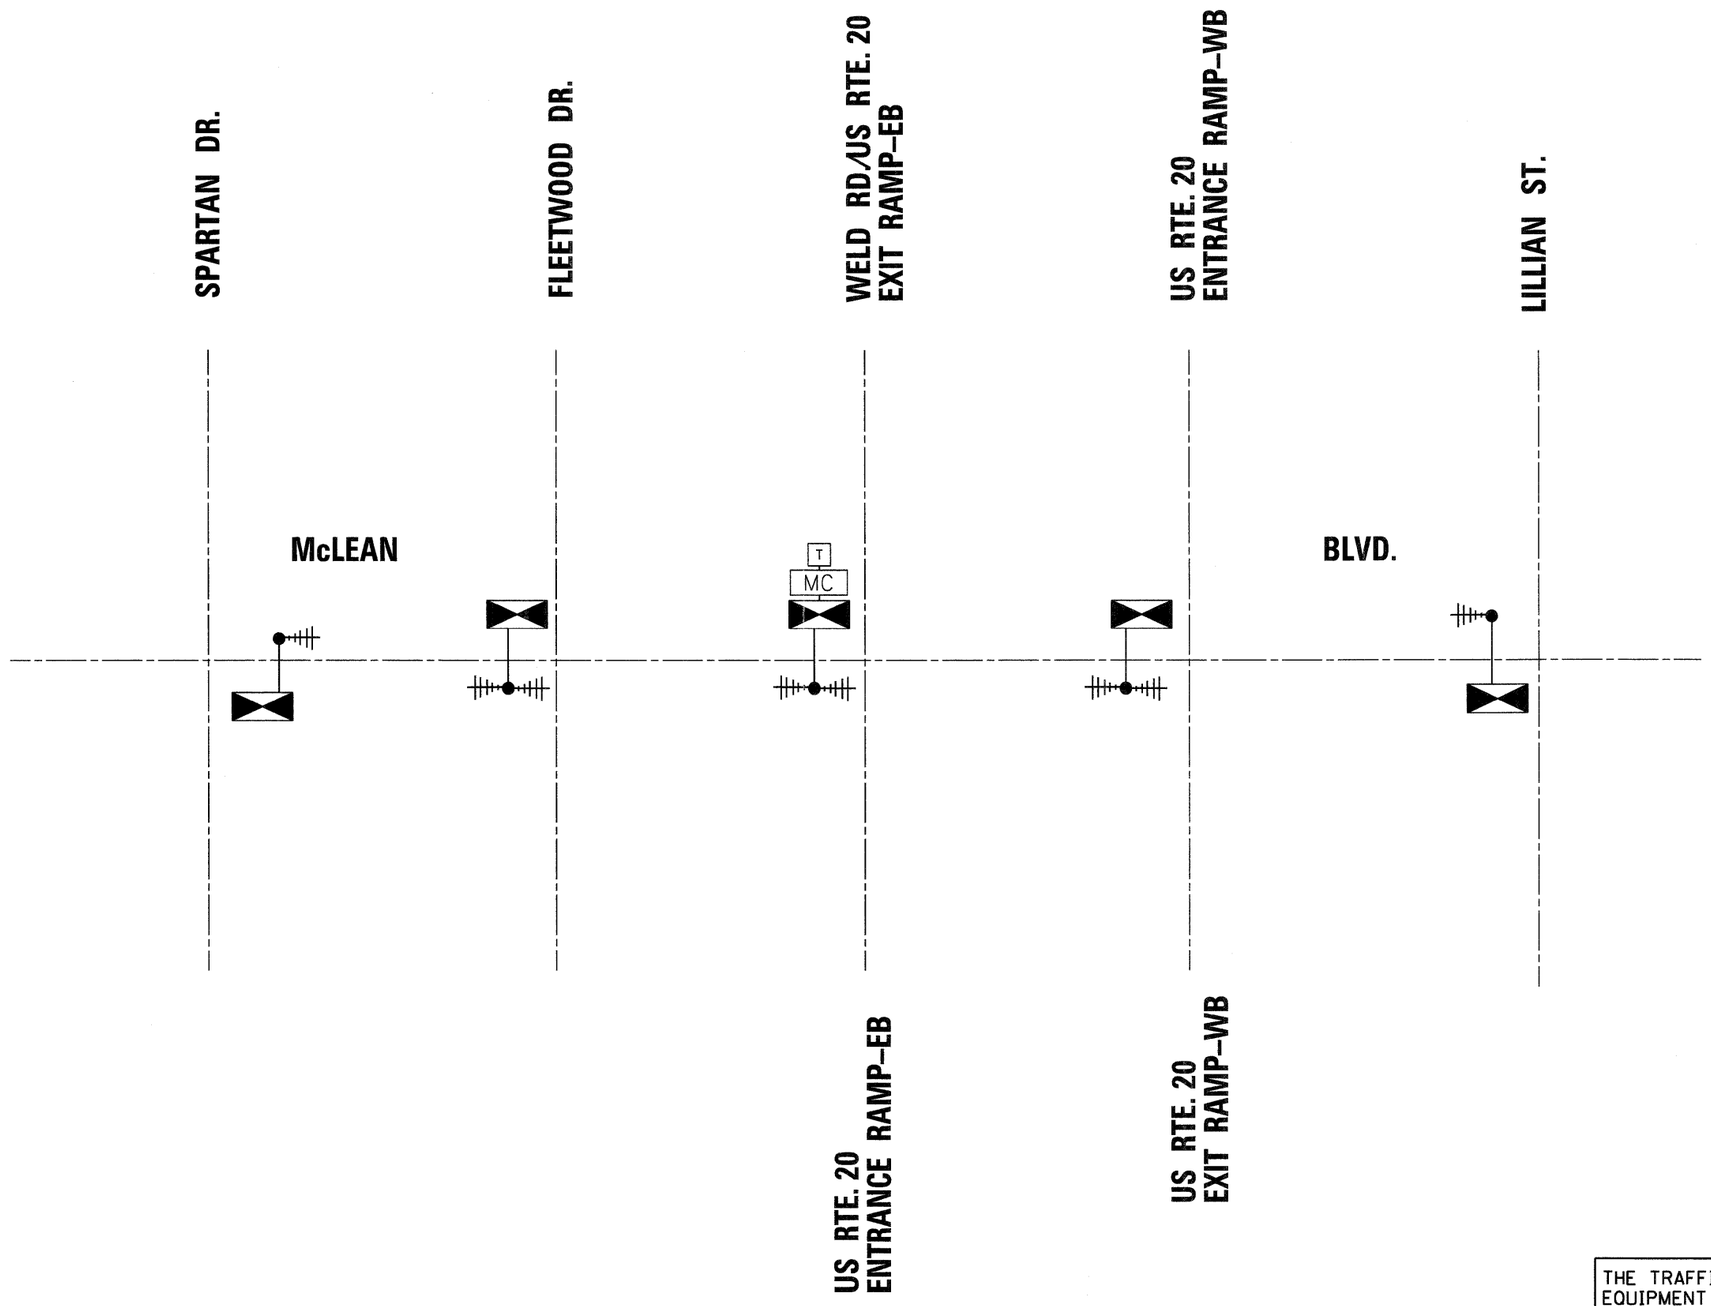

THE TRAFFIC SIGNAL CONTROL EQUIPMENT FOR THIS PROJECT SHALL BE "EAGLE" TO MATCH THE EXISTING ADJACENT SYSTEM.

FILE NAME = $FILEL$	USER NAME = $USER$	DESIGNED - PKG	REVISED -	STATE OF ILLINOIS DEPARTMENT OF TRANSPORTATION	TEMPORARY INTERCONNECT SCHEMATIC McLEAN BOULEVARD FROM SPARTAN DR. TO LILLIAN ST.	F.A.P. RTE.	SECTION	COUNTY	TOTAL SHEETS	SHEET NO.
		DRAWN - MAA, EA	REVISED -			345	8R-R	KANE	794	437
	PLOT SCALE = $SCALE$	CHECKED - PKG	REVISED -					CONTRACT NO. 60H45		
	PLOT DATE = $DATE$	DATE - 12/16/2011	REVISED -		SCALE: N.T.S. SHEET NO. OF SHEETS STA. TO STA.	FED. ROAD DIST. NO. -	ILLINOIS	FED. AID PROJECT		