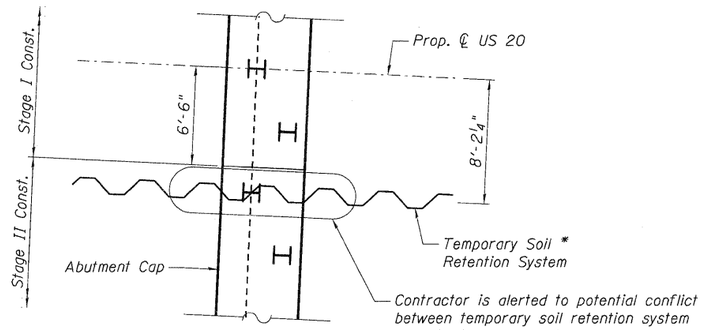

ABUTMENT DETAIL

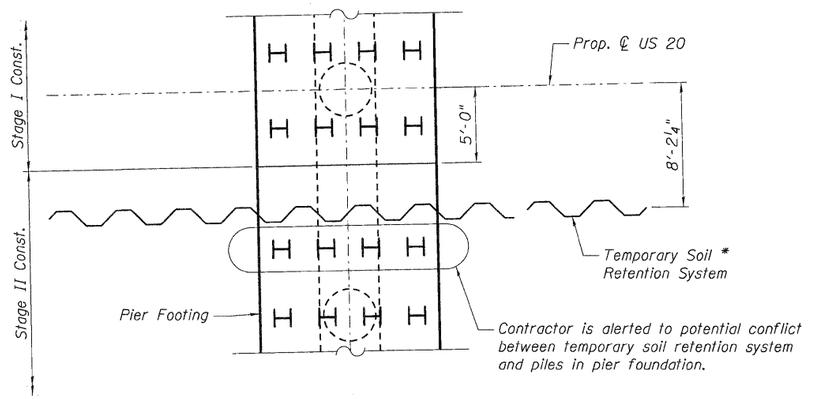

PIER DETAIL

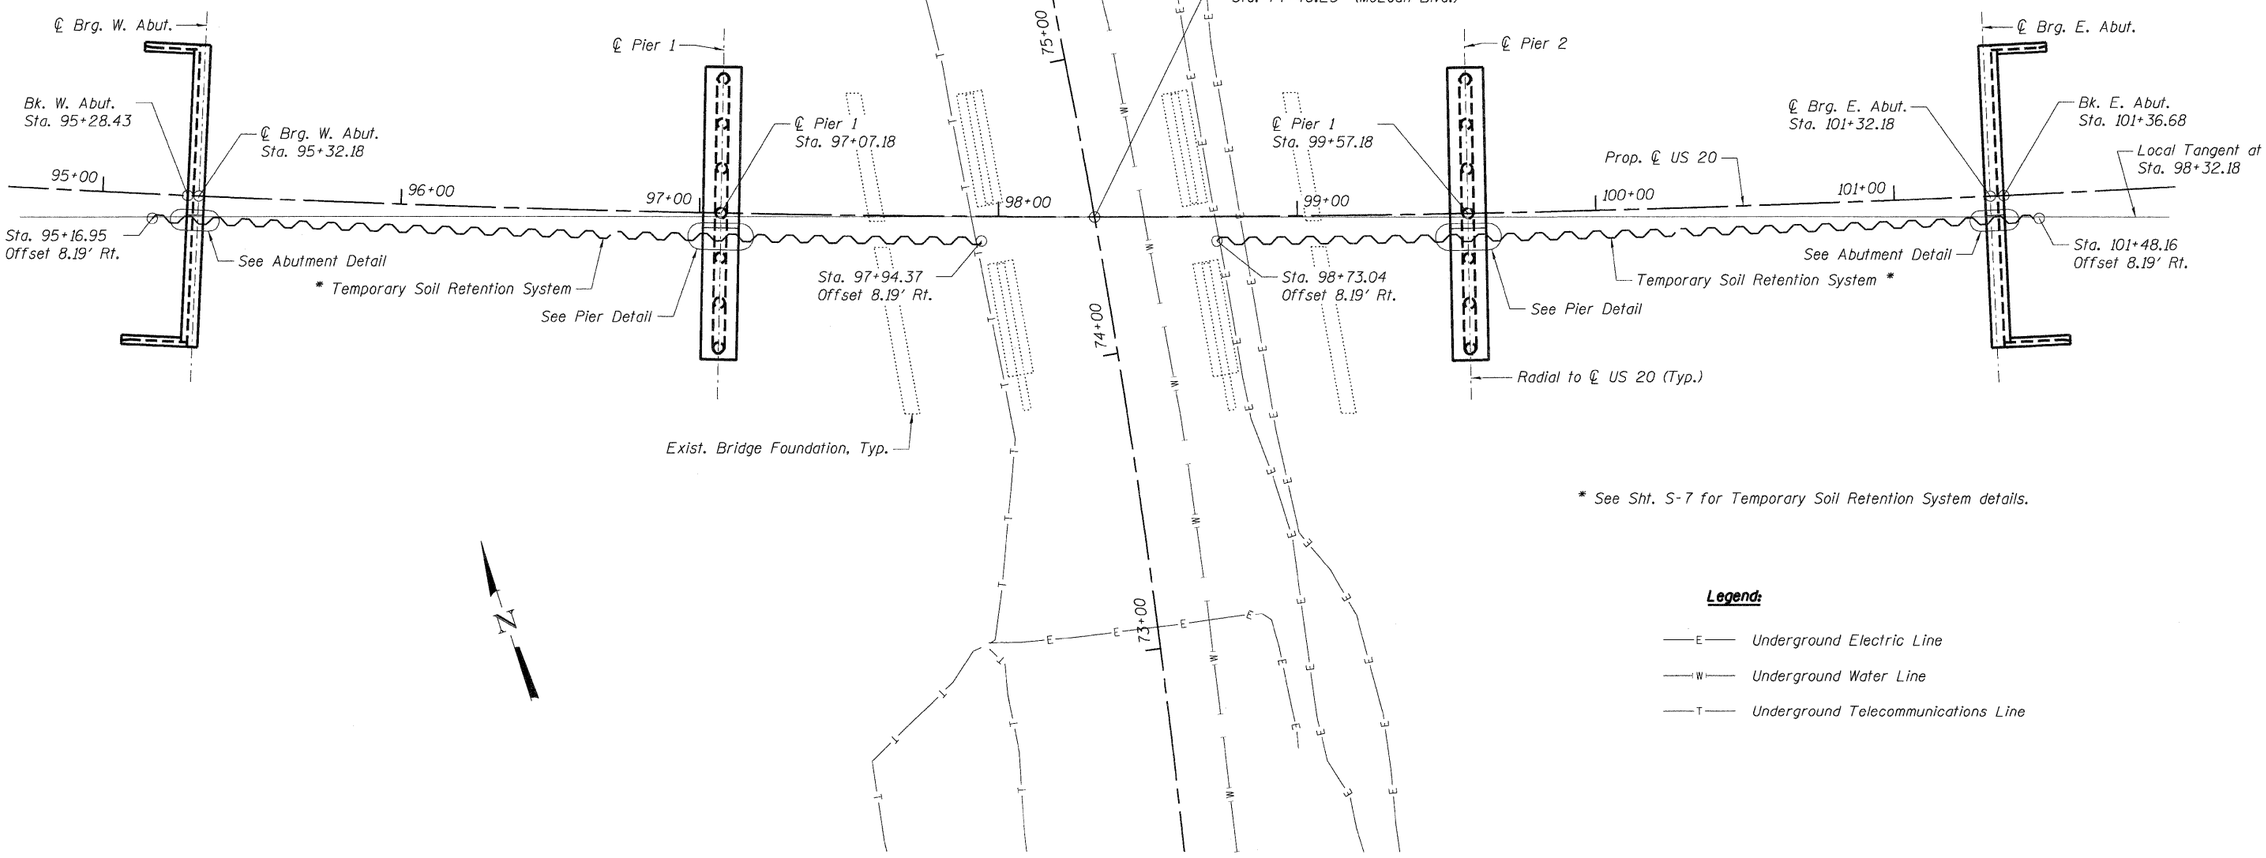

SUBSTRUCTURE LAYOUT

* See Sht. S-7 for Temporary Soil Retention System details.

Legend:

—E— Underground Electric Line

—W— Underground Water Line

—T— Underground Telecommunications Line

..\DMASTER-ALIGNMNT.DGN ..\D160H45-DESIGN.DGN ..\045007-60H45-001-SUBLAYOUT.DGN ..\ALLSNUM-60H45-001-BORDER.DGN ..\045007-60H45-001-SUBLAYOUT.SHT.DGN
12-12-2011 08:38:05 BAJZEKKJ \\FS-2044\MAYVAULT0-TRANS_87\2202-21379-001\STRUCTURE\045007\SHEET\045007-60H45-001-SUBLAYOUT.DGN

FILE NAME = $FILE$	USER NAME = $USER$	DESIGNED - MDB	REVISED -	**STATE OF ILLINOIS**	**SUBSTRUCTURE LAYOUT**	F.A.P. RTE.	SECTION	COUNTY	TOTAL SHEETS	SHEET NO.
		DRAWN - MDB	REVISED -	**DEPARTMENT OF TRANSPORTATION**		345	8R-R	KANE	794	478
TENG & ASSOCIATES, INC. ENGINEERS/ARCHITECTS/PLANNERS CHICAGO, ILLINOIS	PLOT SCALE = $SCALE$	CHECKED - PK	REVISED -	US 20 OVER MCLEAN BOULEVARD			SN 045-0077		CONTRACT NO. 60H45	
	PLOT DATE = $DATE$	DATE - 12/16/11	REVISED -		SCALE:	SHEET NO. S-6 OF S-62	STATION 98+32.18	FED. ROAD DIST. NO. 7	ILLINOIS	FED. AID PROJECT