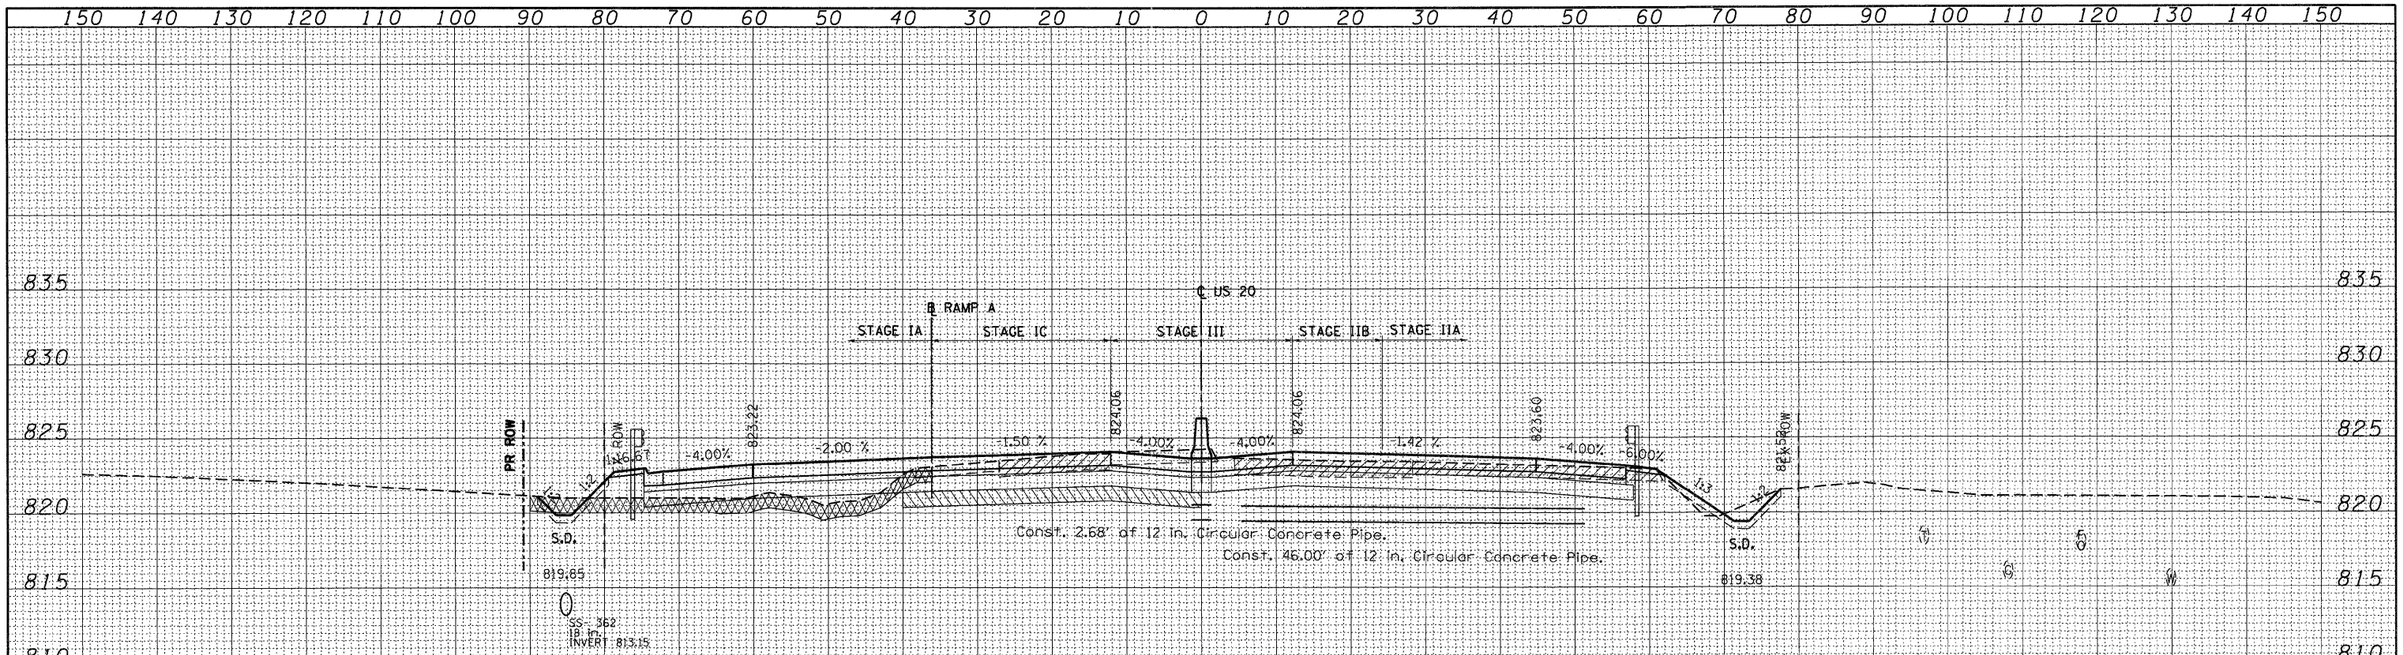

END AREAS (SQ FT)	STAGE IA	STAGE IB	STAGE IC	STAGE IIA	STAGE IIB	STAGE III	STAGE IV
EARTH EXCAVATION =	4.31	0.00	25.07	43.85	8.11	37.62	0.00
EMBANKMENT =	47.06	0.00	0.00	3.55	0.00	0.00	0.00
UNS MATL (TOPSOIL EXCAVATION) =	52.46	0.00	0.00	0.00	0.00	0.00	0.00
PGE SUBGRADE =	3.81	0.00	24.00	0.00	0.00	12.19	0.00

118 + 70.00

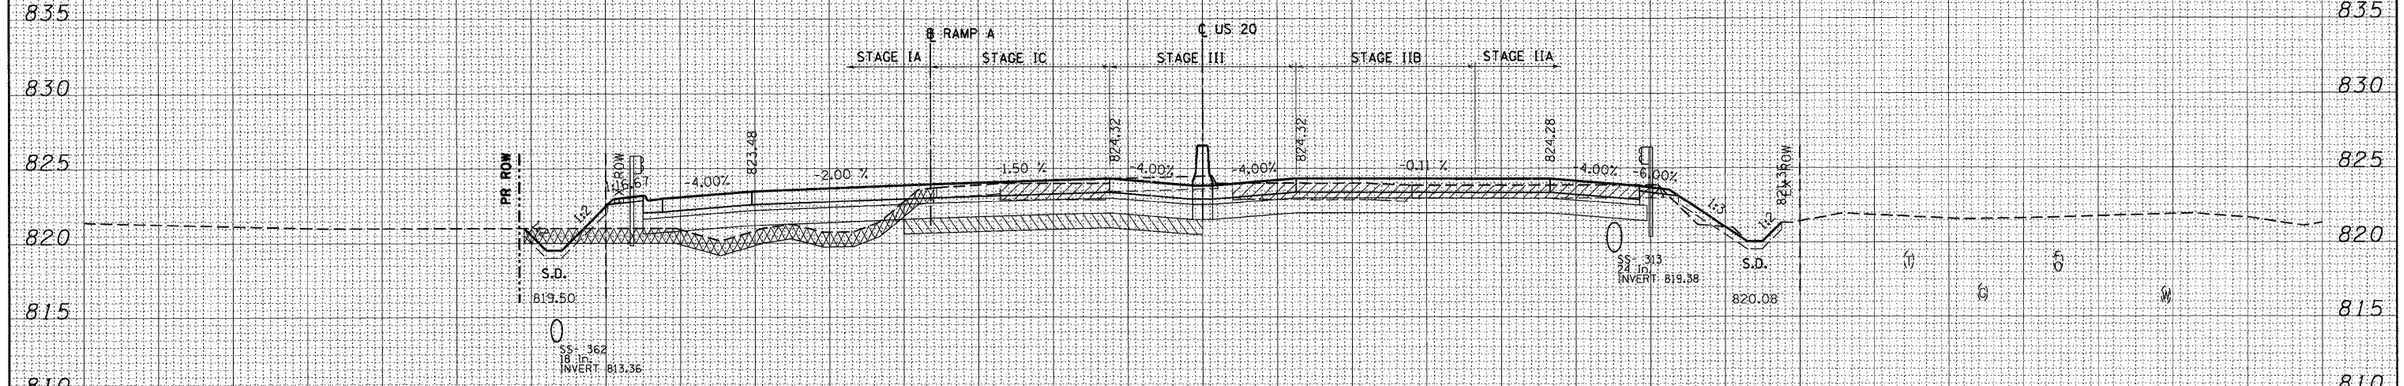

END AREAS (SQ FT)	STAGE IA	STAGE IB	STAGE IC	STAGE IIA	STAGE IIB	STAGE III	STAGE IV
EARTH EXCAVATION =	6.74	0.00	27.74	30.86	21.74	39.78	0.00
EMBANKMENT =	60.79	0.00	0.00	3.02	0.00	0.00	0.00
UNS MATL (TOPSOIL EXCAVATION) =	54.51	0.00	0.40	0.00	0.00	0.00	0.00
PGE SUBGRADE =	3.52	0.00	24.00	0.00	0.00	12.48	0.00

118 + 00.00

LEGEND:

- UNSUITABLE MATERIAL
- EXISTING PAVEMENT REMOVAL
- PGE SUBGRADE

FILE NAME =	USER NAME = $USER$	DESIGNED - MRK	REVISED -
$FILEL$		DRAWN - MRK	REVISED -
	PLOT SCALE = $SCALE$	CHECKED - DDH	REVISED -
	PLOT DATE = $DATE$	DATE - 12/16/11	REVISED -

STATE OF ILLINOIS
DEPARTMENT OF TRANSPORTATION

U.S. ROUTE 20 CROSS SECTIONS

SCALE: HORIZ. 1"=10' VERT. 1"=5' STA. 118+00.00 TO STA. 118+70.00

F.A. RTE.	SECTION	COUNTY	TOTAL SHEETS	SHEET NO.
345	8R-R	KANE	794	719
		CONTRACT NO. 60H45		
	ILLINOIS	FED. AID PROJECT		

FINAL SURVEY — NOTE BOOK — NO. — BY — DATE — SURVEYED — PLOTTED — TEMPLATE — AREAS — AREAS CHECKED

ORIGINAL SURVEY — NOTE BOOK — NO. — BY — DATE — SURVEYED — PLOTTED — TEMPLATE — AREAS — AREAS CHECKED