FINAL SURVEY	SURVEYED	BY	DATE
	PLOTTED		
NOTE BOOK	TEMPLATE		
NO.	AREAS		
	AREAS CHECKED		

150 140 130 120 110 100 90 80 70 60 50 40 30 20 10 0 10 20 30 40 50 60 70 80 90 100 110 120 130 140 150

800 795 790 785 780 775

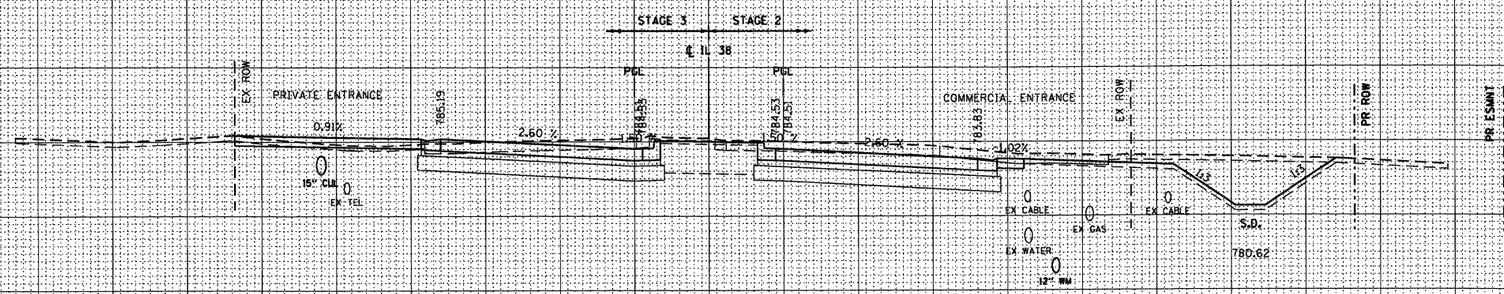

	STAGE 1	STAGE 2	STAGE 3
EARTH EXCAVATION	0 SQ FT	132 SQFT	72.4 SQFT
UNSUITABLE EXCAVATION	0 SQ FT	15.1 SQFT	0 SQFT
EMBANKMENT	0 SQ FT	3.7 SQFT	6 SQFT
PCES	0 SQFT	0 SQFT	0 SQFT

98+18.48

ORIGINAL SURVEY	SURVEYED	BY	DATE
	PLOTTED		
NOTE BOOK	TEMPLATE		
NO.	AREAS		
	AREAS CHECKED		

800 795 790 785 780 775

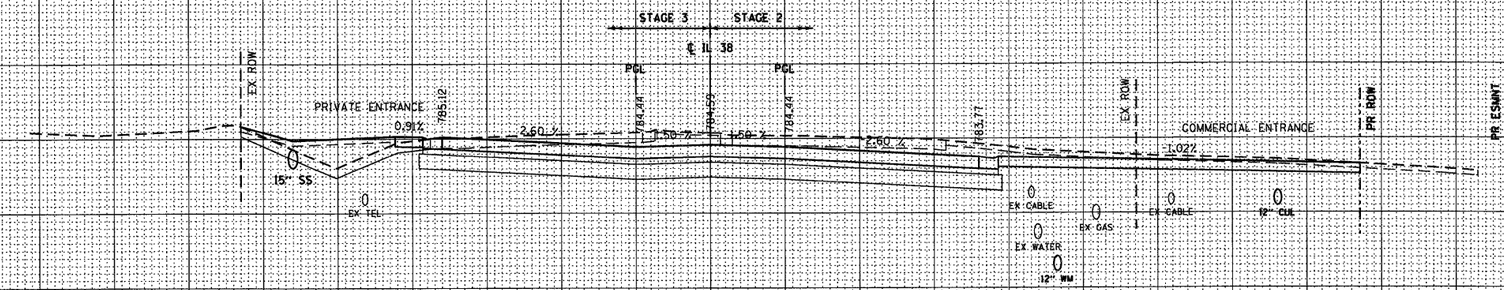

	STAGE 1	STAGE 2	STAGE 3
EARTH EXCAVATION	0 SQ FT	124.7 SQFT	82.5 SQFT
UNSUITABLE EXCAVATION	0 SQ FT	0 SQFT	17 SQFT
EMBANKMENT	0 SQ FT	3.5 SQFT	27 SQFT
PCES	0 SQFT	0 SQFT	0 SQFT

98+05.10

150 140 130 120 110 100 90 80 70 60 50 40 30 20 10 0 10 20 30 40 50 60 70 80 90 100 110 120 130 140 150

FILE NAME = D160122-SHT-XSSHT01.dgn	USER NAME = YKim	DESIGNED - MJT	REVISED -
		DRAWN - MJT	REVISED -
	PLOT SCALE = 1:10	CHECKED - EJG	REVISED -
	PLOT DATE = 10/14/2011	DATE -	REVISED -

STATE OF ILLINOIS
DEPARTMENT OF TRANSPORTATION

IL ROUTE 38 CROSS SECTIONS

SCALE: 1"=10'H, 1"=5'V | SHEET NO. 23 OF 152 SHEETS | STA. 98+05.10 | TO STA. 98+18.48

F.A. RTE.	SECTION	COUNTY	TOTAL SHEETS	SHEET NO.
			421	266
	XS-38-23		CONTRACT NO.	
		ILLINOIS	FED. AID PROJECT	