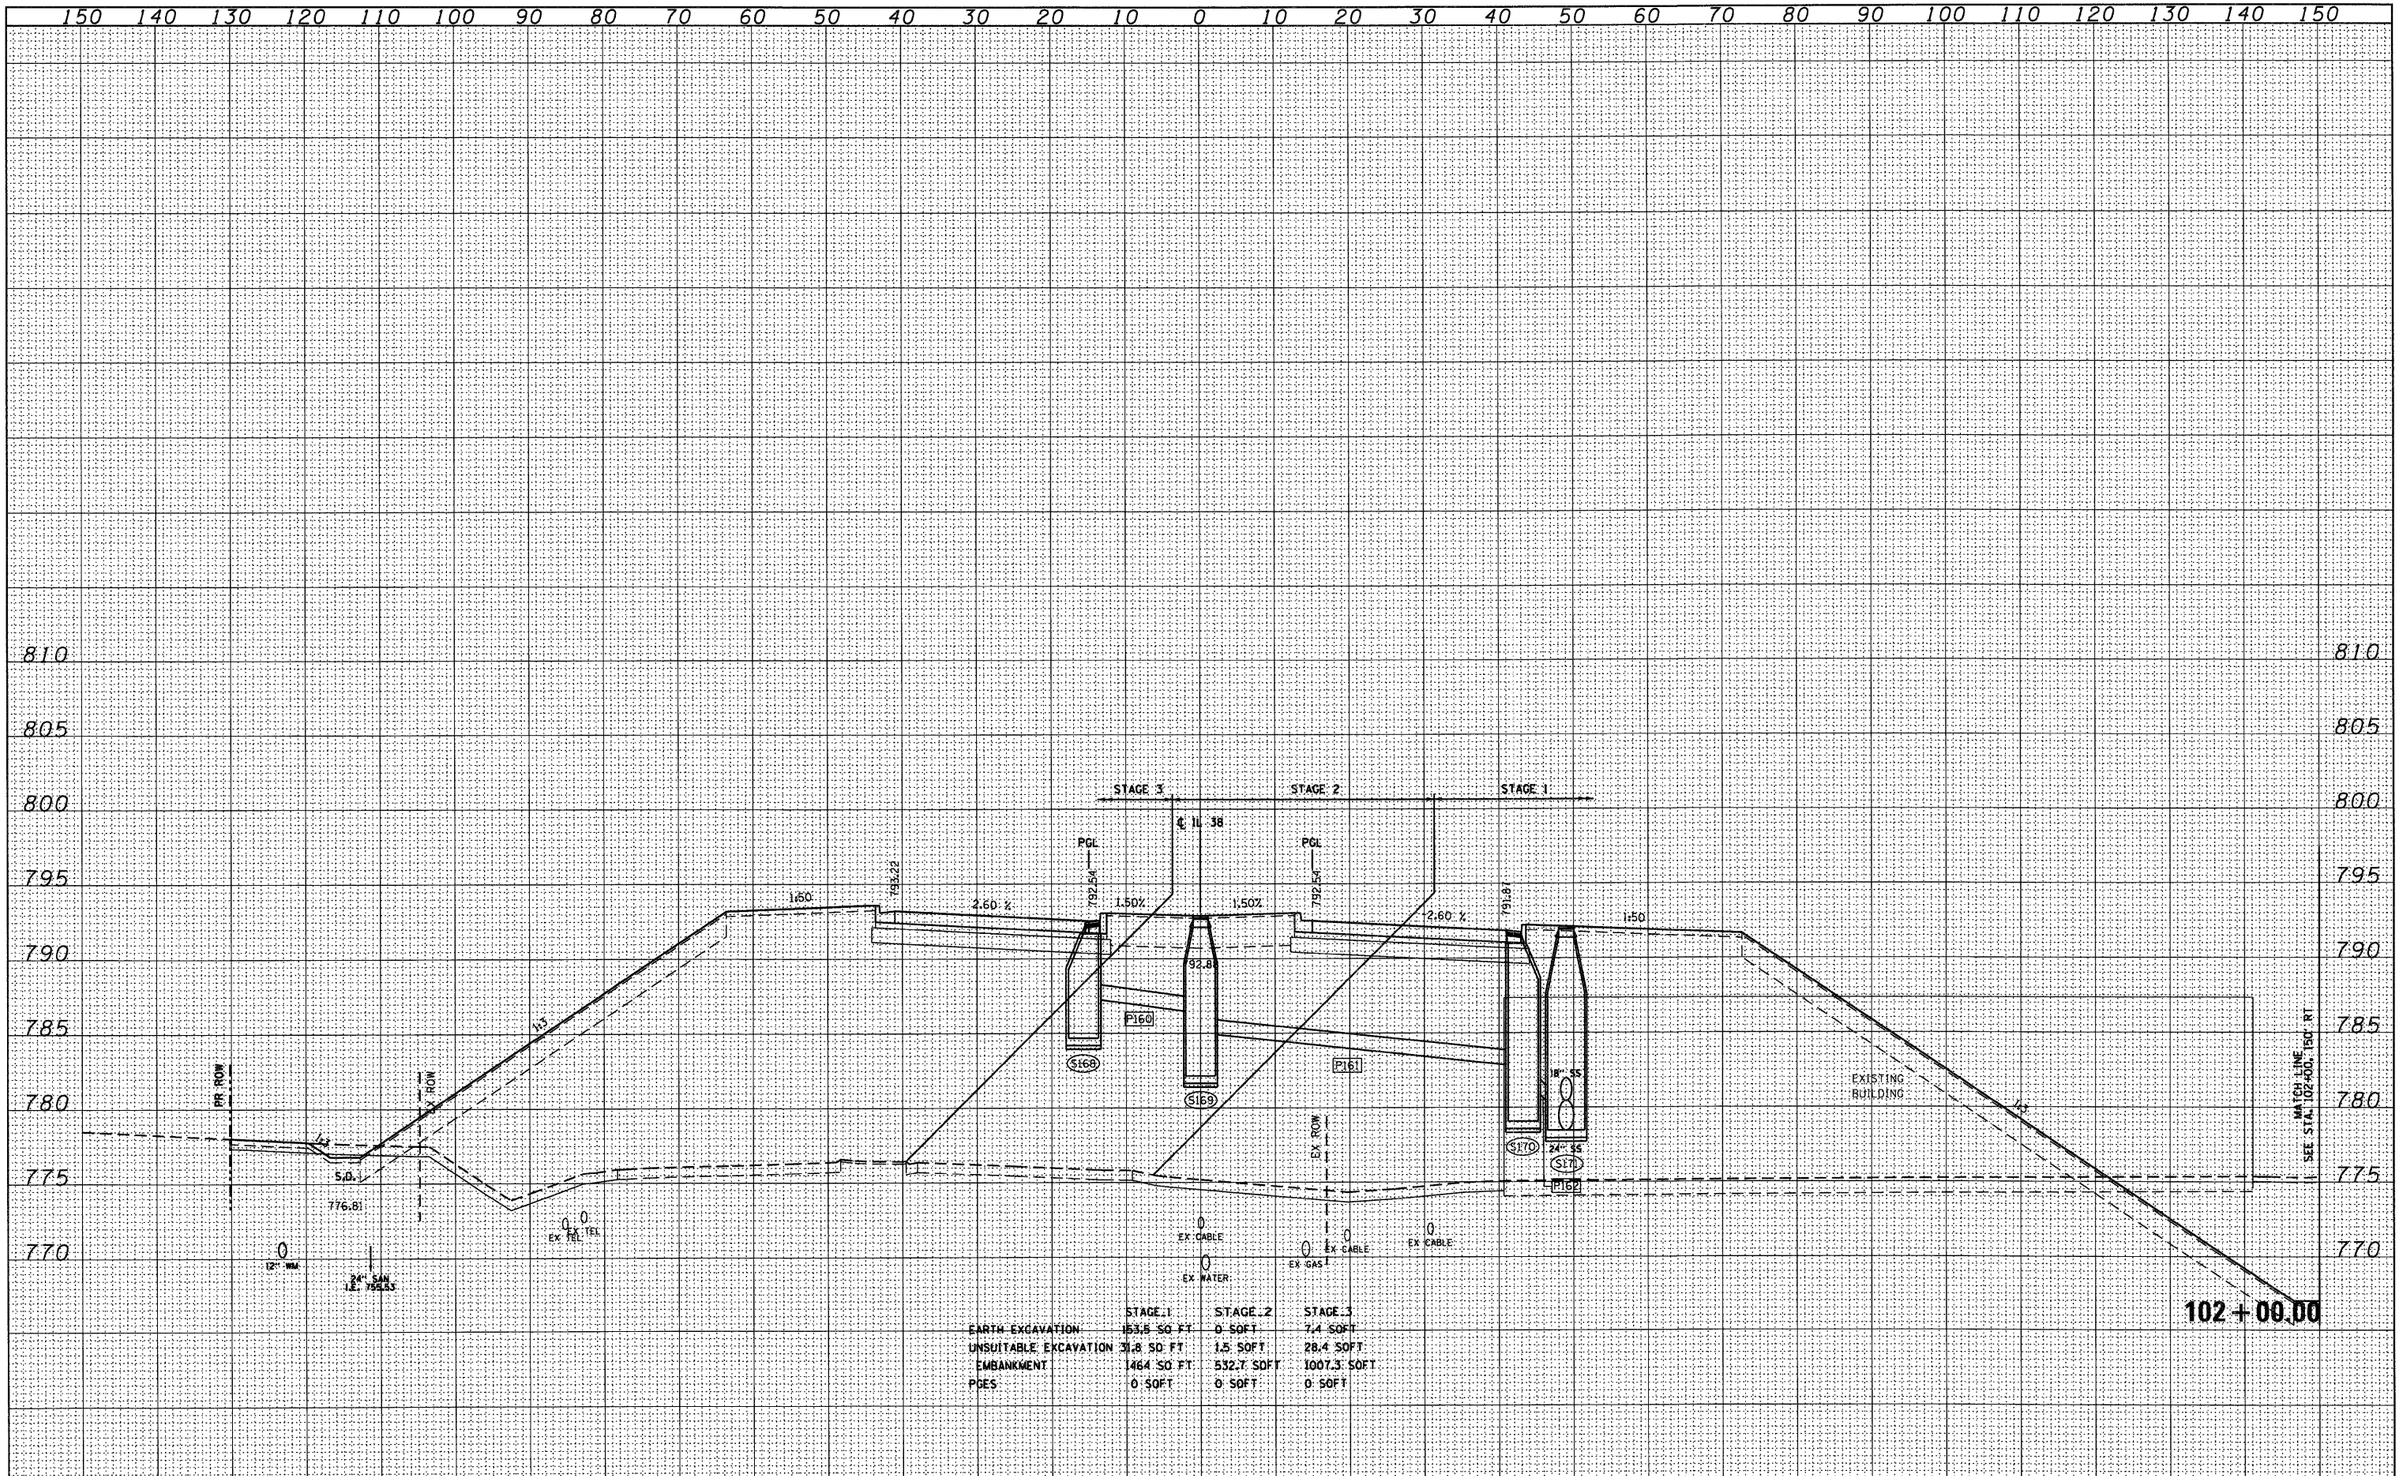

	STAGE 1	STAGE 2	STAGE 3
EARTH EXCAVATION	153.8 SQ FT	0 SQFT	7.4 SQFT
UNSUITABLE EXCAVATION	31.8 SQ FT	1.5 SQFT	28.4 SQFT
EMBANKMENT	146.4 SQ FT	532.7 SQFT	1007.3 SQFT
PGES	0 SQFT	0 SQFT	0 SQFT

FINAL SURVEY	BY	DATE
SURVEYED		
PLOTTED		
TEMPLATE		
AREAS		
AREAS CHECKED		
NOTE BOOK		
NO.		

ORIGINAL SURVEY	BY	DATE
SURVEYED		
PLOTTED		
TEMPLATE		
AREAS		
AREAS CHECKED		
NOTE BOOK		
NO.		

FILE NAME = D160122-SHT-XSSHT01.dgn	USER NAME = YKim	DESIGNED - MJT	REVISED -
		DRAWN - MJT	REVISED -
	PLOT SCALE = 1:10	CHECKED - EJG	REVISED -
	PLOT DATE = 10/14/2011	DATE -	REVISED -

STATE OF ILLINOIS
DEPARTMENT OF TRANSPORTATION

IL ROUTE 38 CROSS SECTIONS

SCALE: 1"=10'H 1"=5'V | SHEET NO. 30 OF 152 SHEETS | STA. 102+00.00 TO STA. 102+00.00

F.A. RTE.	SECTION	COUNTY	TOTAL SHEETS	SHEET NO.
			421	273
	XS-38-30	CONTRACT NO.		
		ILLINOIS FED. AID PROJECT		