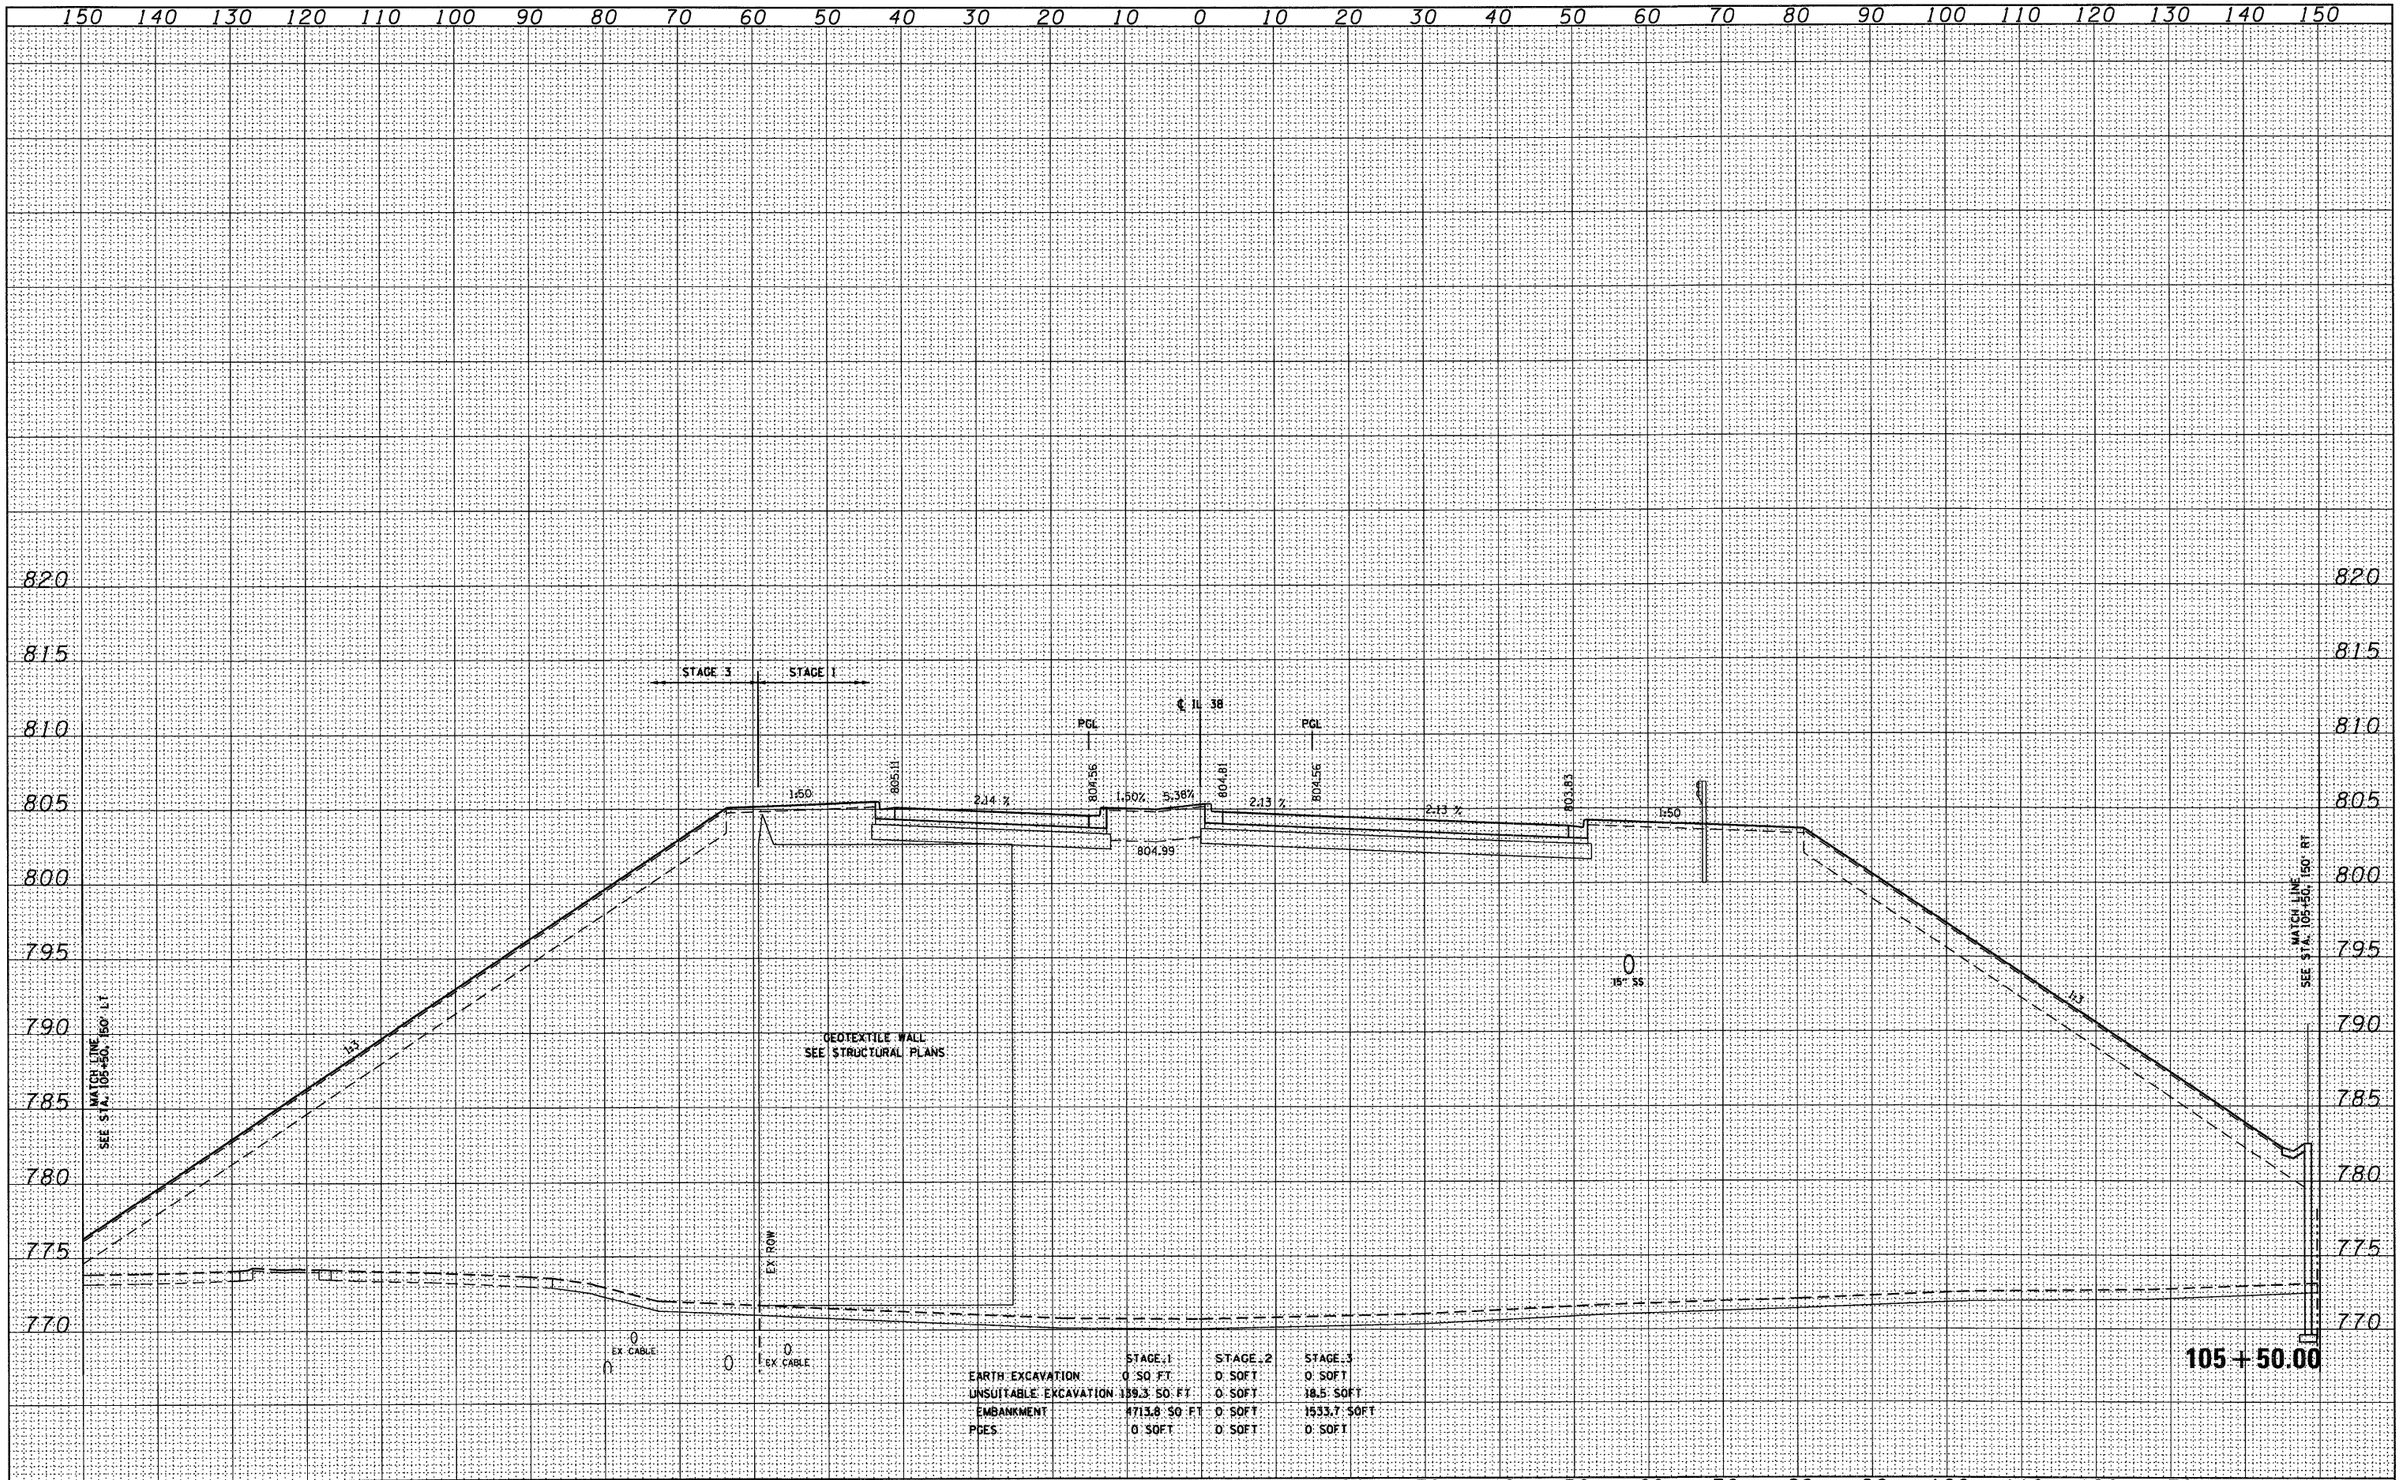

	STAGE 1	STAGE 2	STAGE 3
EARTH EXCAVATION	0 SQ FT	0 SQFT	0 SQFT
UNSUITABLE EXCAVATION	139.3 SQ FT	0 SQFT	18.5 SQFT
EMBANKMENT	4713.8 SQ FT	0 SQFT	1533.7 SQFT
PGES	0 SQFT	0 SQFT	0 SQFT

FINAL SURVEY	BY	DATE
SURVEYED		
PLOTTED		
TEMPLATE		
AREAS		
AREAS CHECKED		
NOTE BOOK		
NO.		

ORIGINAL SURVEY	BY	DATE
SURVEYED		
PLOTTED		
TEMPLATE		
AREAS		
AREAS CHECKED		
NOTE BOOK		
NO.		

FILE NAME = D160122-SHT-XSSHT01.dgn

USER NAME = YKim

PLOT SCALE = 1:10

PLOT DATE = 10/14/2011

DESIGNED - MJT
DRAWN - MJT
CHECKED - EJG
DATE -

REVISED -
REVISED -
REVISED -
REVISED -

STATE OF ILLINOIS
DEPARTMENT OF TRANSPORTATION

IL ROUTE 38 CROSS SECTIONS

SCALE: 1"=10'H; 1"=5'V | SHEET NO. 37 OF 152 SHEETS | STA. 105+50.00 TO STA. 105+50.00

F.A. RTE.	SECTION	COUNTY	TOTAL SHEETS	SHEET NO.
			421	280
	XS-38-37	CONTRACT NO.		
		ILLINOIS FED. AID PROJECT		