| FINAL SURVEY | BY | DATE |
|---|---|---|
| SURVEYED | | |
| PLOTTED | | |
| TEMPLATE | | |
| AREAS | | |
| AREAS CHECKED | | |
| NOTE BOOK NO. | | |

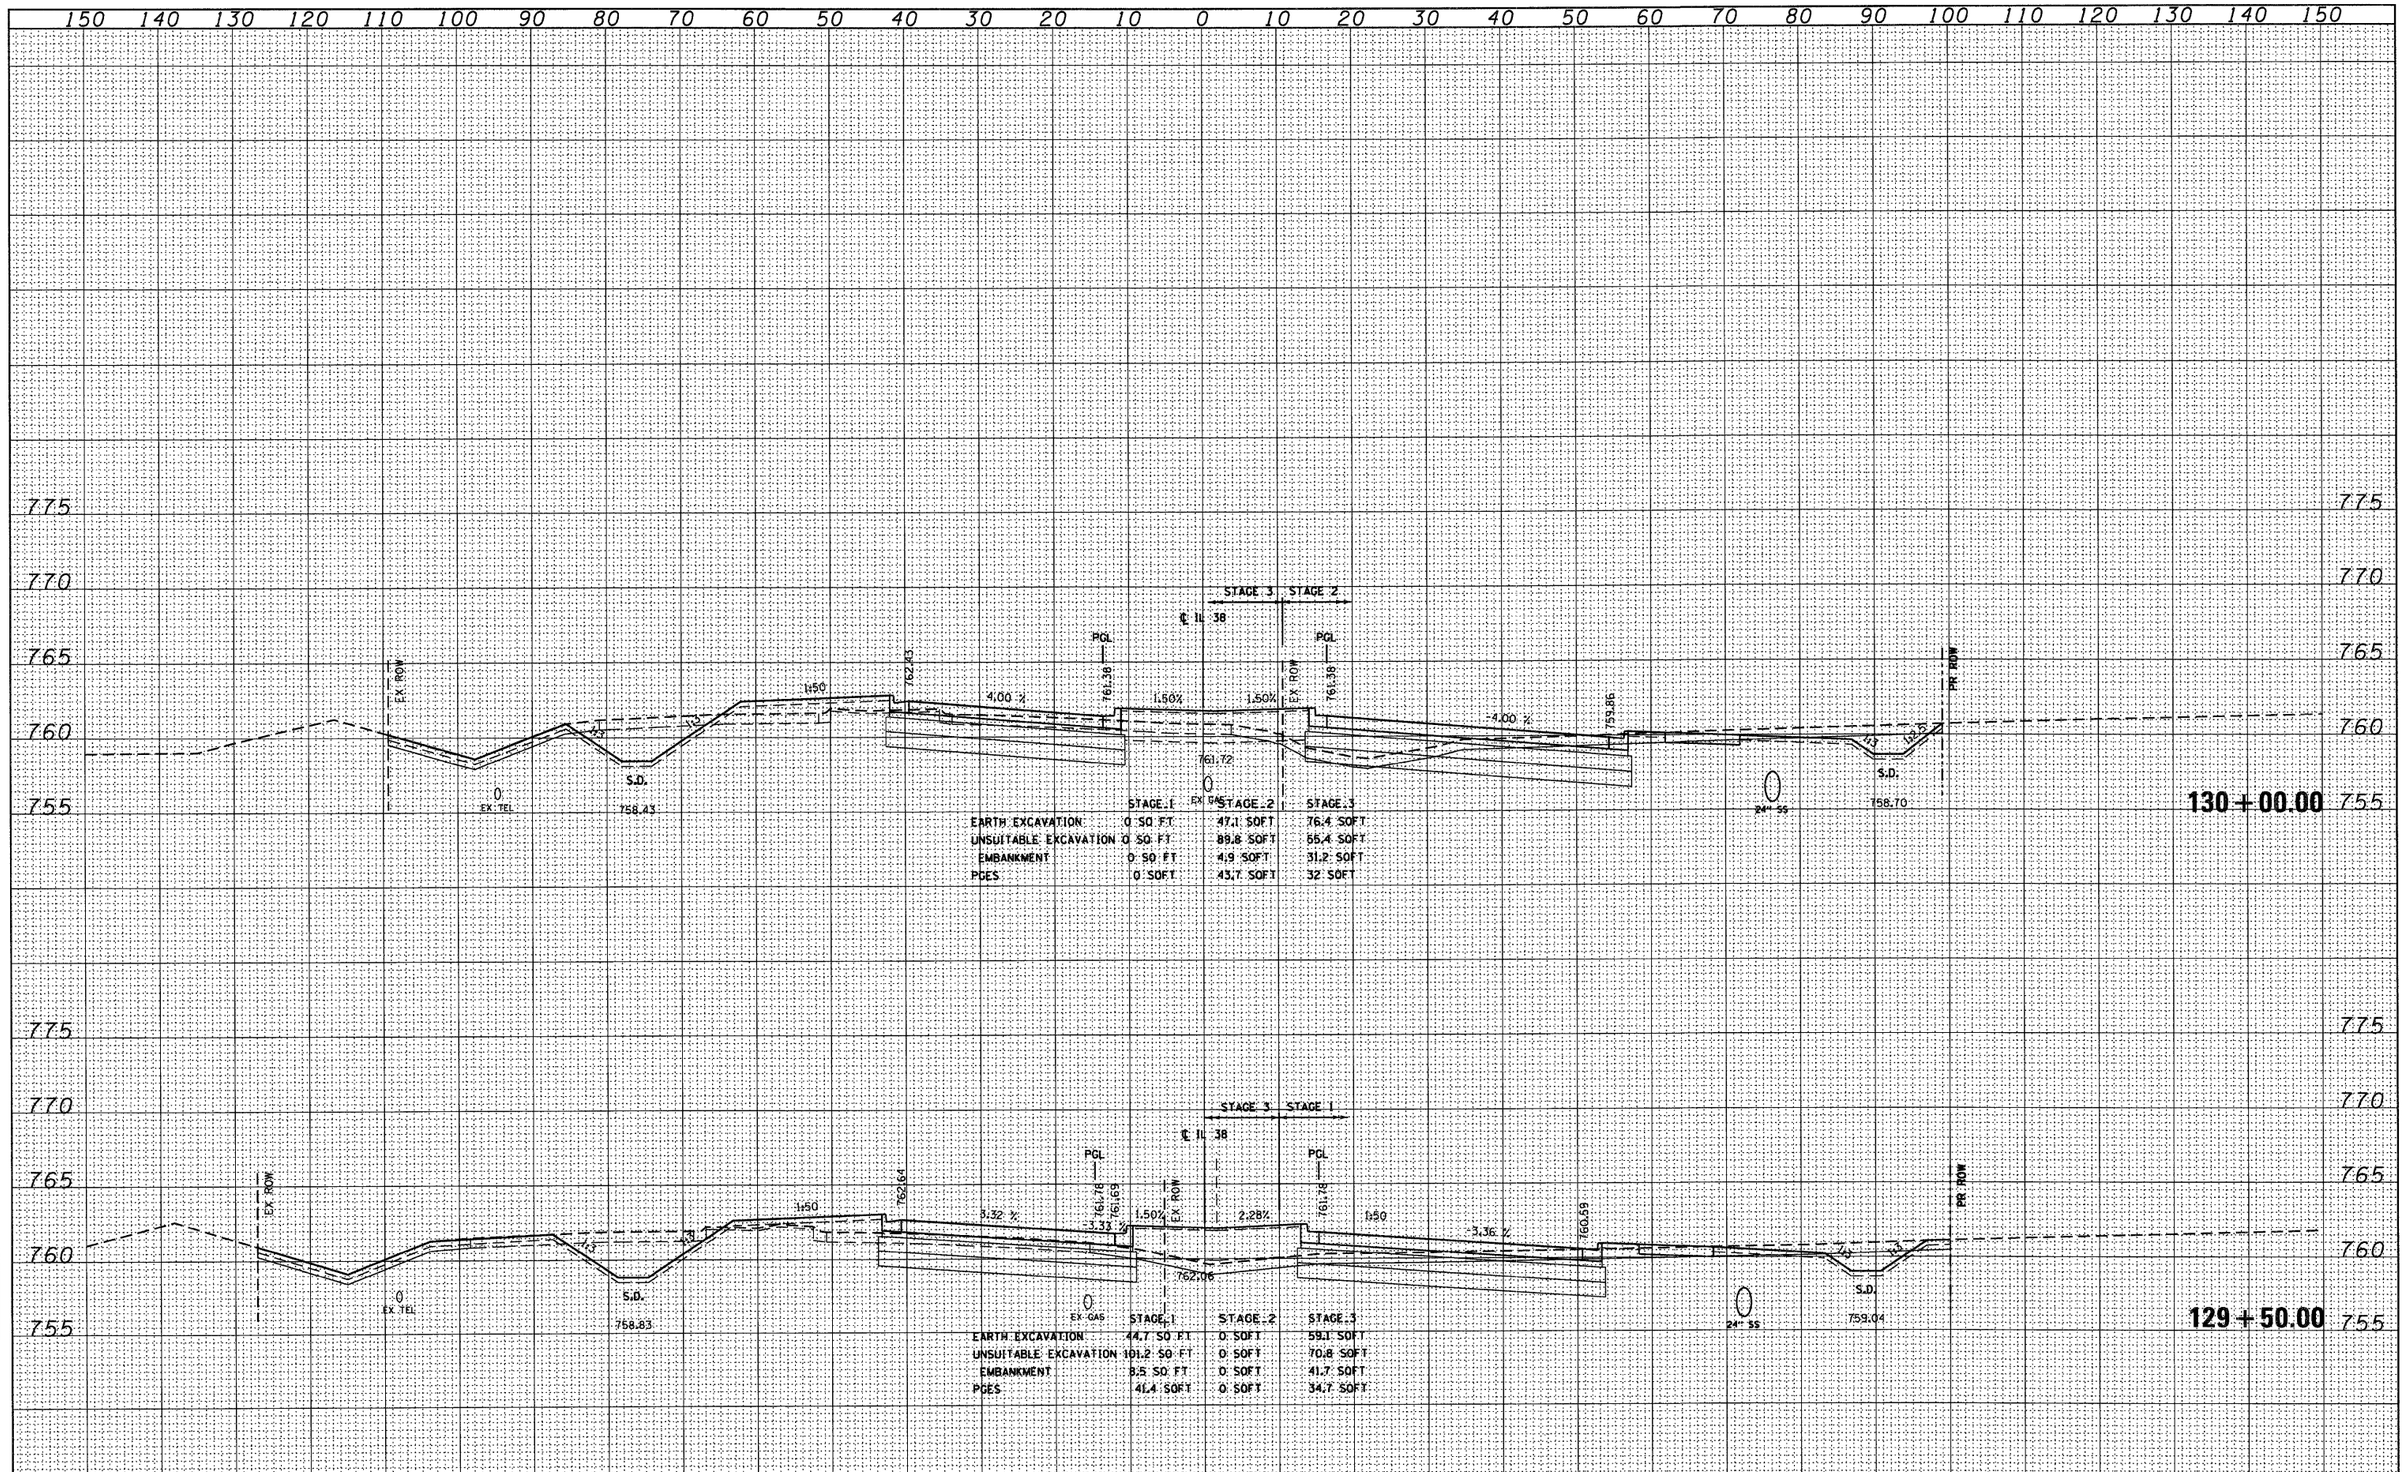


| ORIGINAL SURVEY | BY | DATE |
|---|---|---|
| SURVEYED | | |
| PLOTTED | | |
| TEMPLATE | | |
| AREAS | | |
| AREAS CHECKED | | |
| NOTE BOOK NO. | | |

| | | | |
|---|---|---|---|
| FILE NAME = D160122-SHT-XSSHT01.dgn | USER NAME = YKim | DESIGNED - MJT | REVISED - |
| | | DRAWN - MJT | REVISED - |
| | PLOT SCALE = 1:10 | CHECKED - EJG | REVISED - |
| | PLOT DATE = 10/14/2011 | DATE - | REVISED - |

**STATE OF ILLINOIS**
**DEPARTMENT OF TRANSPORTATION**

**IL ROUTE 38 CROSS SECTIONS**

SCALE: 1"=10'H1"=5'V | SHEET NO. 78 OF 152 SHEETS | STA. 129+50.00 TO STA. 130+00.00

| F.A. RTE. | SECTION | COUNTY | TOTAL SHEETS | SHEET NO. |
|---|---|---|---|---|
| | | | 421 | 321 |
| | XS-38-78 | CONTRACT NO. | | |
| | | ILLINOIS FED. AID PROJECT | | |