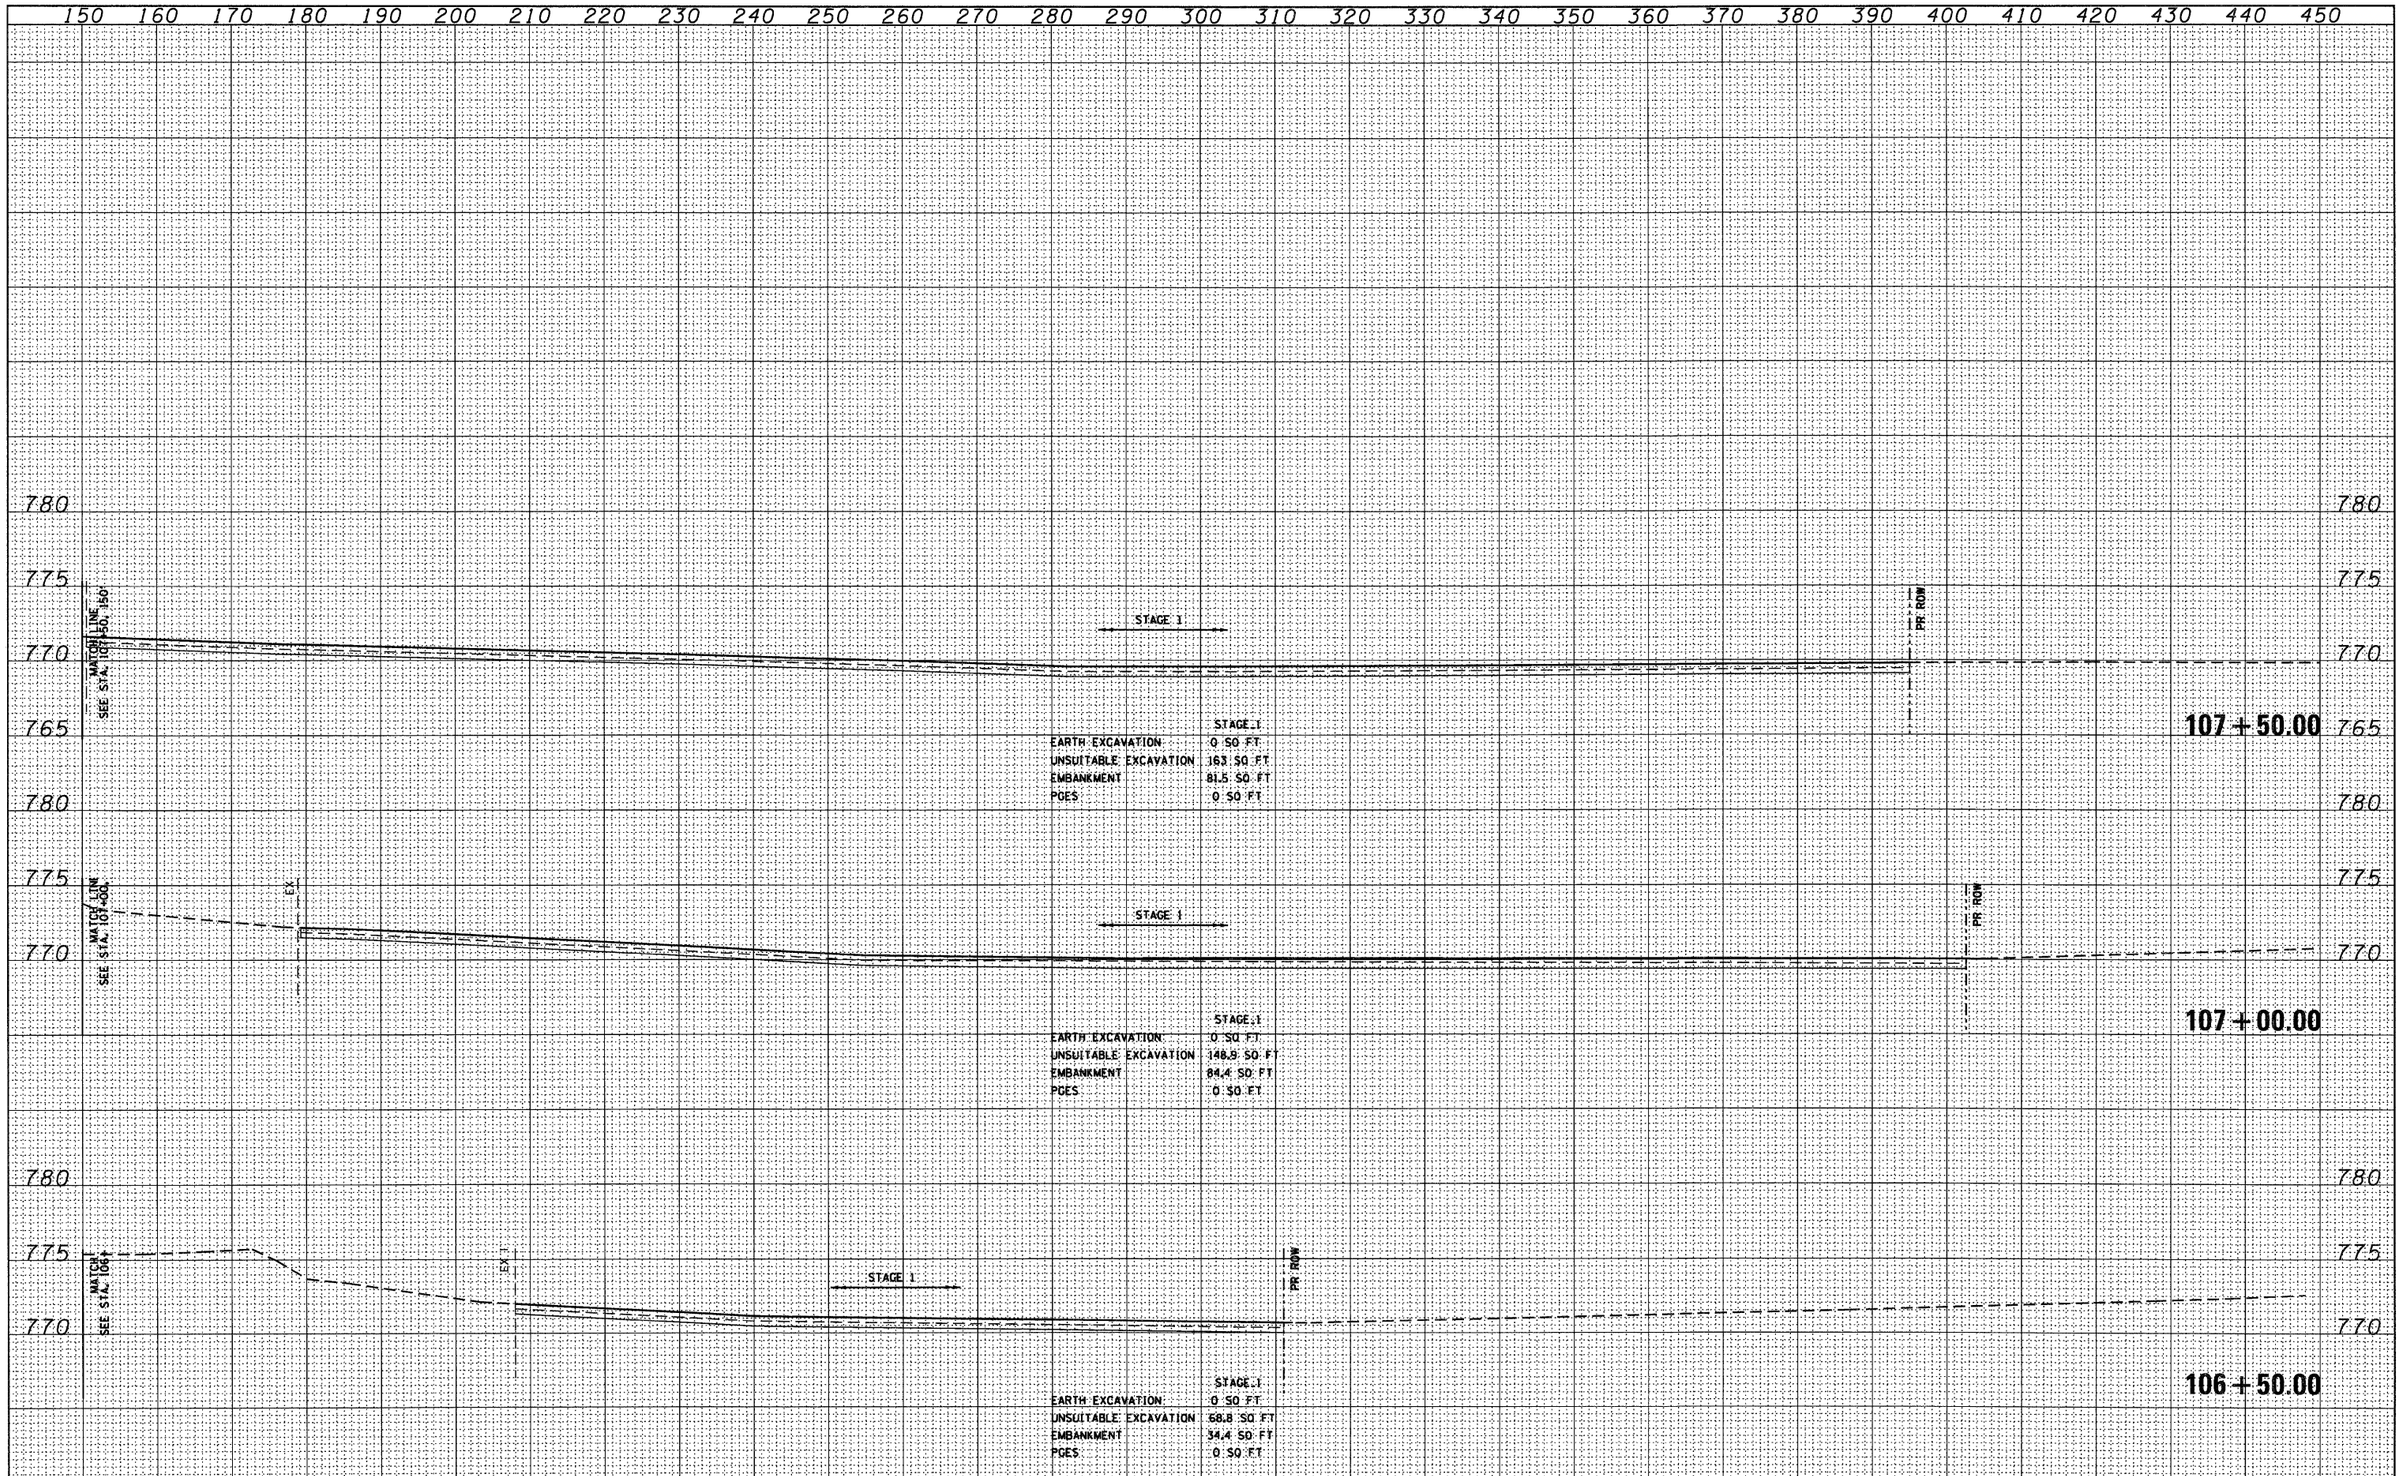

FINAL SURVEY	BY	DATE
SURVEYED		
PLOTTED		
TEMPLATE		
AREAS		
AREAS CHECKED		
NOTE BOOK NO.		

ORIGINAL SURVEY	BY	DATE
SURVEYED		
PLOTTED		
TEMPLATE		
AREAS		
AREAS CHECKED		
NOTE BOOK NO.		

FILE NAME = D160122-SHT-XSSHT03.dgn

USER NAME = YKim	DESIGNED - MJT	REVISED -	
	DRAWN - MJT	REVISED -	
PLOT SCALE = 1:10	CHECKED - EJG	REVISED -	
PLOT DATE = 10/14/2011	DATE -	REVISED -	

STATE OF ILLINOIS
DEPARTMENT OF TRANSPORTATION

IL ROUTE 38 CROSS SECTIONS

SCALE: 1"=10'H; 1"=5'V | SHEET NO. 140 OF 152 SHEETS | STA. 106+50.00 TO STA. 107+50.00

F.A. RTE.	SECTION	COUNTY	TOTAL SHEETS	SHEET NO.
			421	383
	XS-38-140	CONTRACT NO.		
	ILLINOIS FED. AID PROJECT			