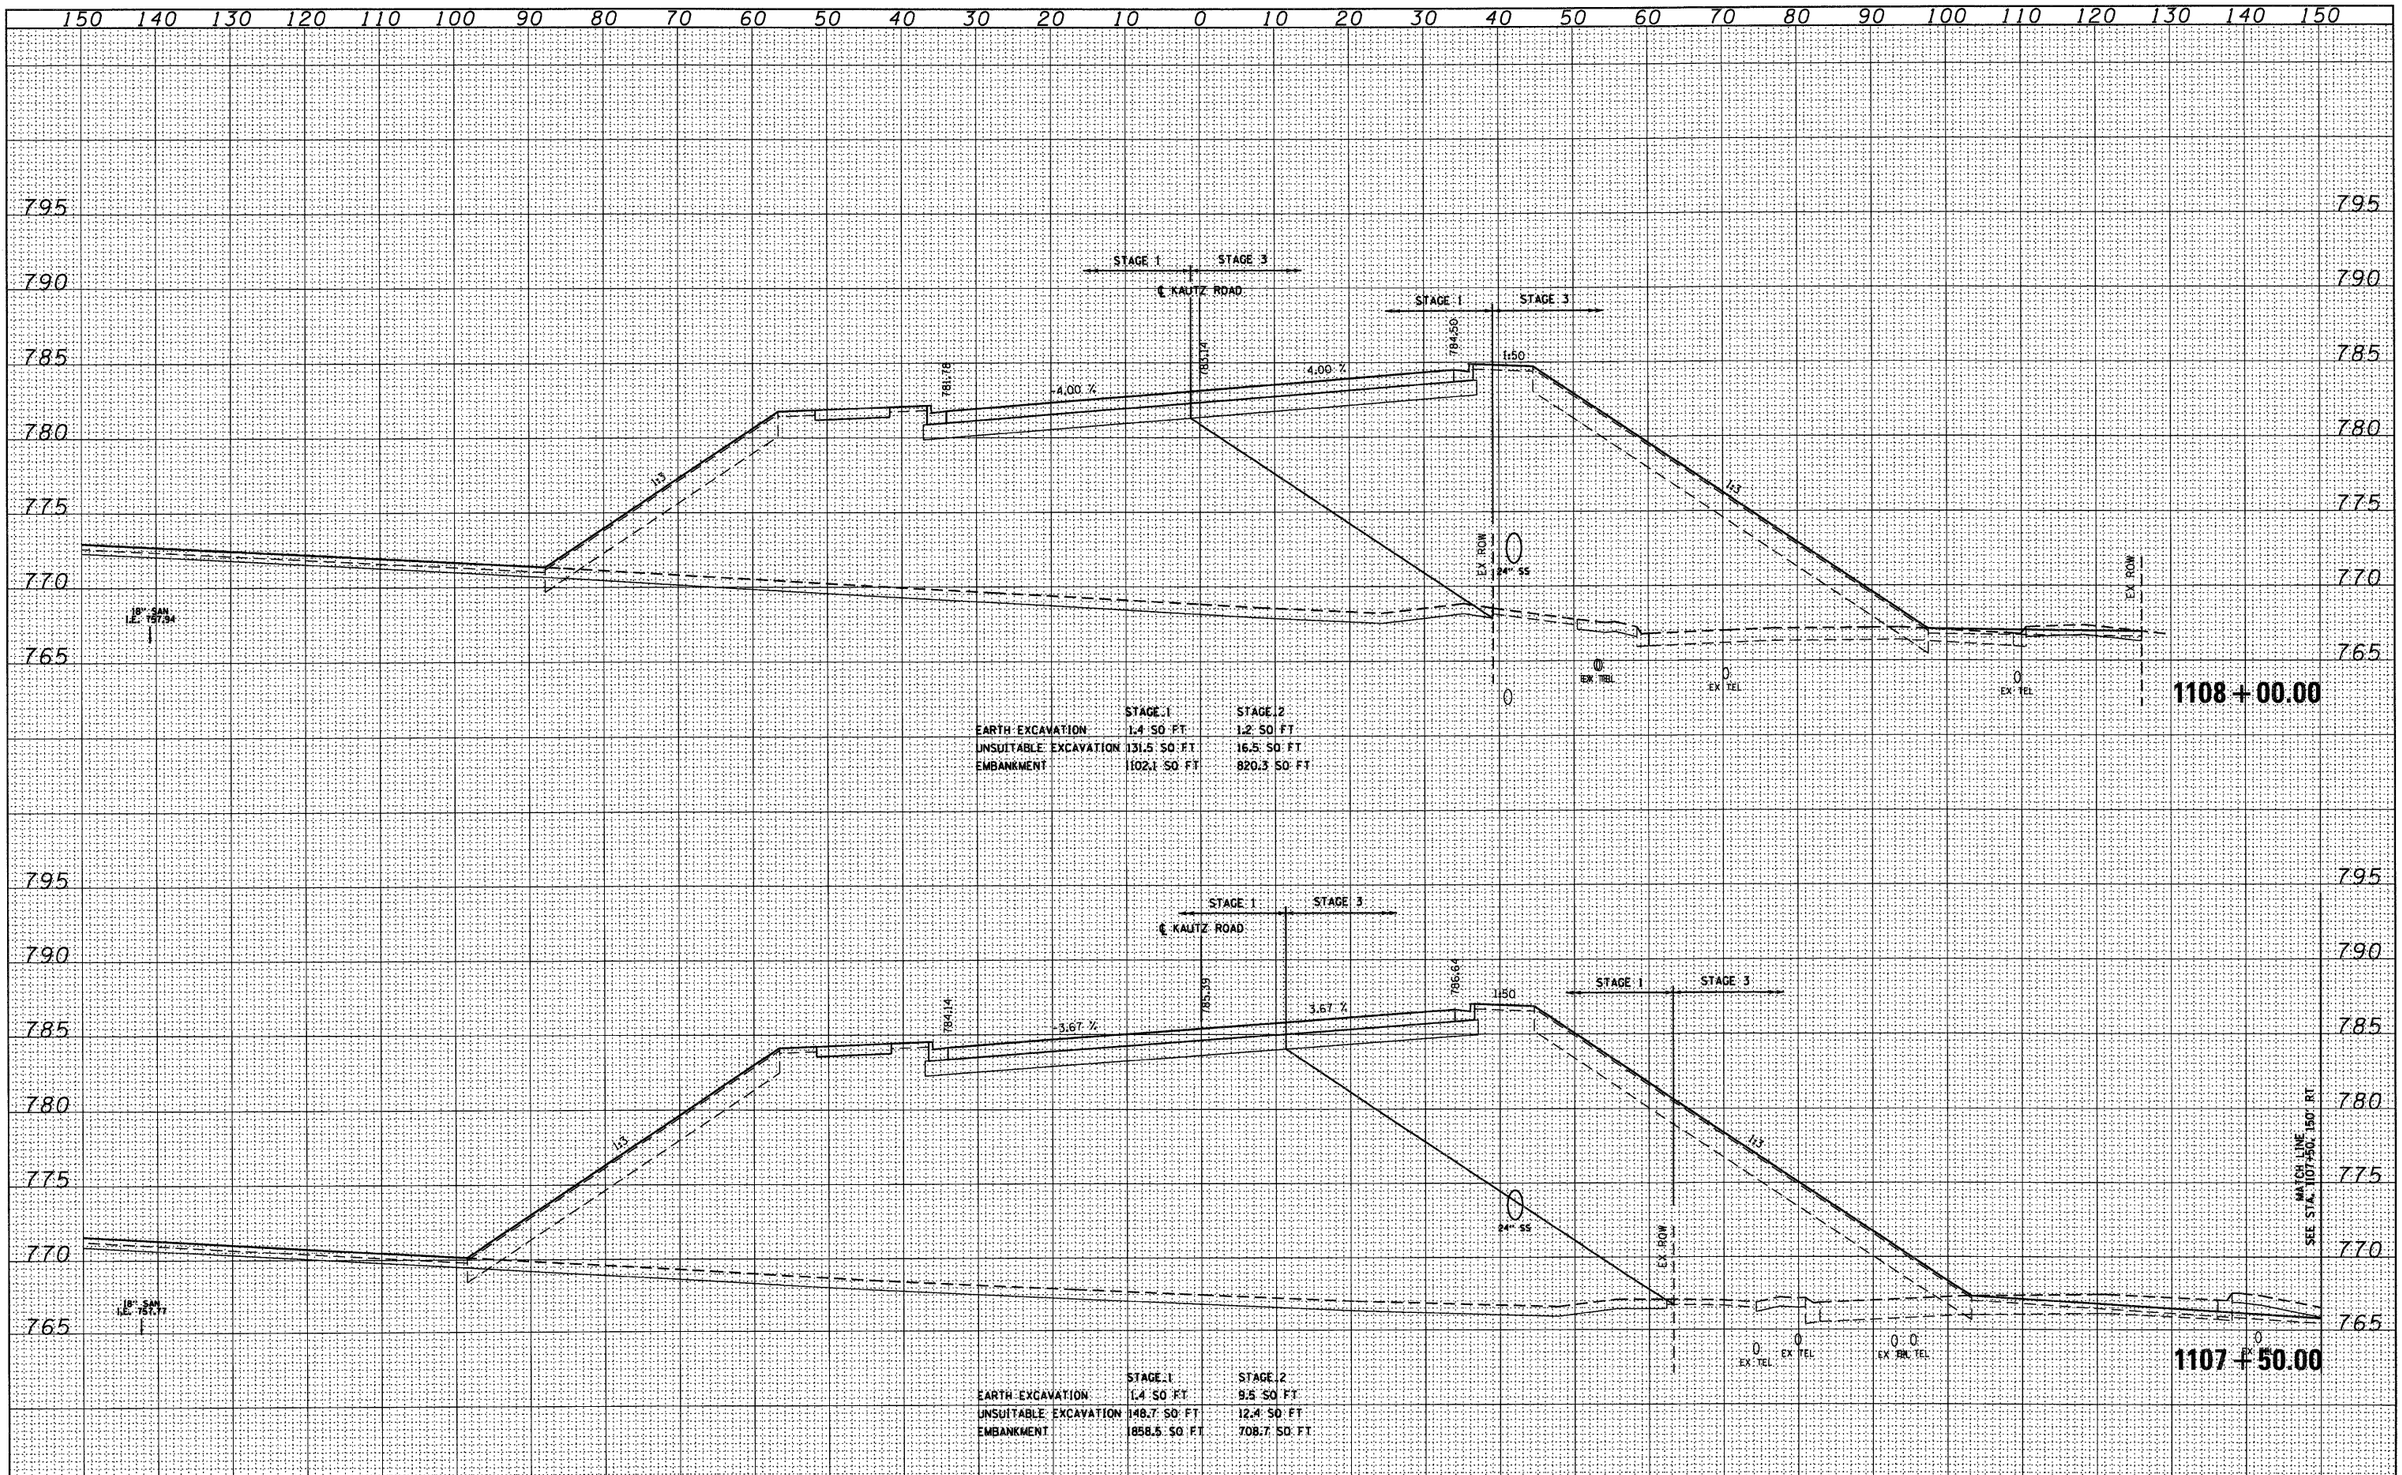

	STAGE 1	STAGE 2
EARTH EXCAVATION	1.4 SQ FT	1.2 SQ FT
UNSUITABLE EXCAVATION	131.5 SQ FT	16.5 SQ FT
EMBANKMENT	102.1 SQ FT	820.3 SQ FT

	STAGE 1	STAGE 2
EARTH EXCAVATION	1.4 SQ FT	9.5 SQ FT
UNSUITABLE EXCAVATION	148.7 SQ FT	12.4 SQ FT
EMBANKMENT	1858.5 SQ FT	708.7 SQ FT

FINAL SURVEY	BY	DATE
SURVEYED		
PLOTTED		
TEMPLATE		
AREAS		
AREAS CHECKED		
NOTE BOOK		
NO.		

ORIGINAL SURVEY	BY	DATE
SURVEYED		
PLOTTED		
TEMPLATE		
AREAS		
AREAS CHECKED		
NOTE BOOK		
NO.		

FILE NAME = D160122-SHT-XSSHT10.dgn	USER NAME = YKim	DESIGNED - MJT	REVISED -
		DRAWN - MJT	REVISED -
	PLOT SCALE = 1:10	CHECKED - EJG	REVISED -
	PLOT DATE = 10/14/2011	DATE -	REVISED -

STATE OF ILLINOIS
DEPARTMENT OF TRANSPORTATION

KAUTZ ROAD CROSS SECTIONS

SCALE: 1"=10' H; 1"=5' V | SHEET NO. 13 OF 26 SHEETS | STA. 1107+50.00 TO STA. 1108+00.00

F.A. RTE.	SECTION	COUNTY	TOTAL SHEETS	SHEET NO.
			421	408
	XS-KTZ-13	CONTRACT NO.		
		ILLINOIS FED. AID PROJECT		