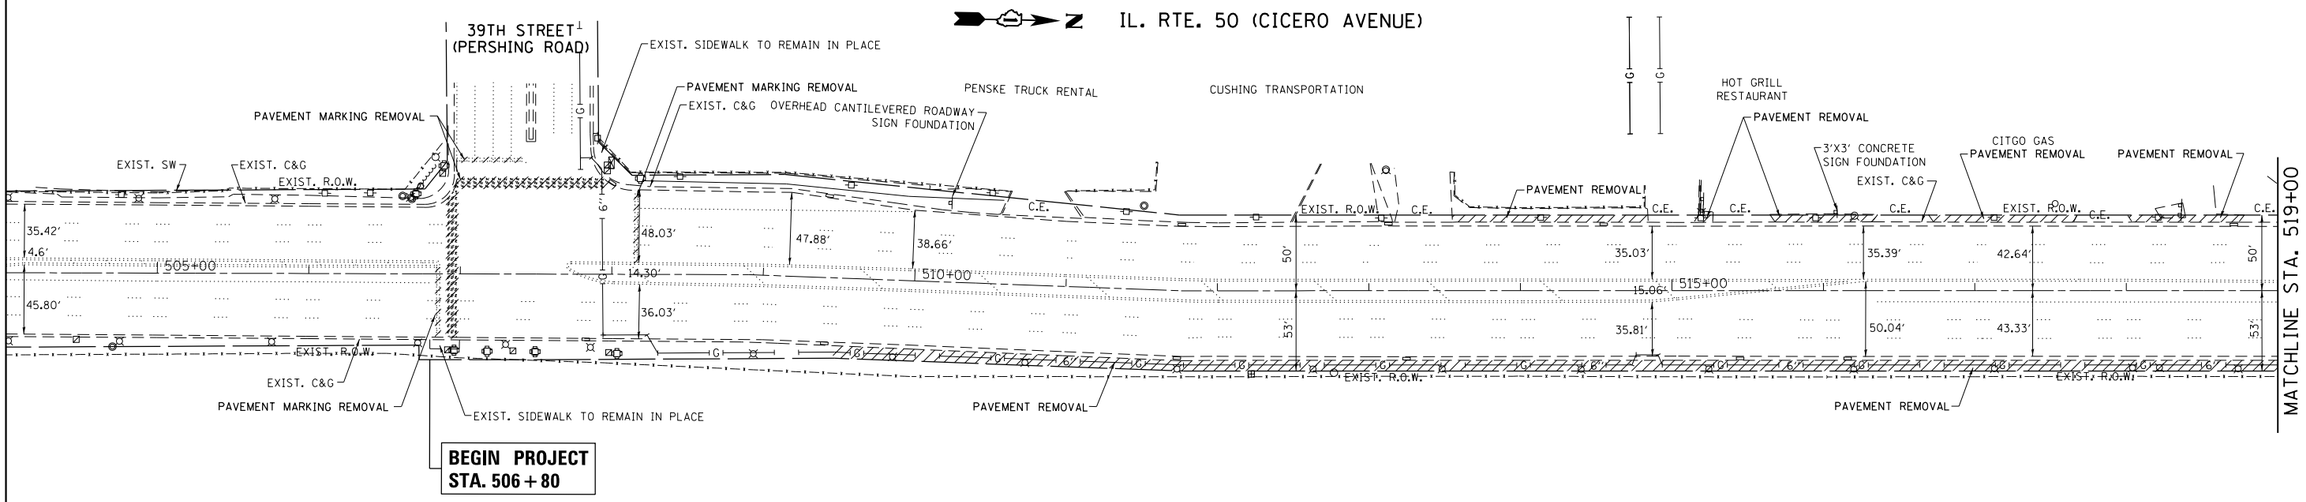

EXISTING

NOTE:

THE ENVIRONMENTAL FIRM IS REQUIRED TO CONTINUOUSLY MONITOR FOR WORKER PROTECTION AND SOIL CONTAMINATION AT SEVERAL AREAS. SEE SPECIAL PROVISION AND SUPPLEMENTAL SPECIFICATIONS FOR DETAILS.

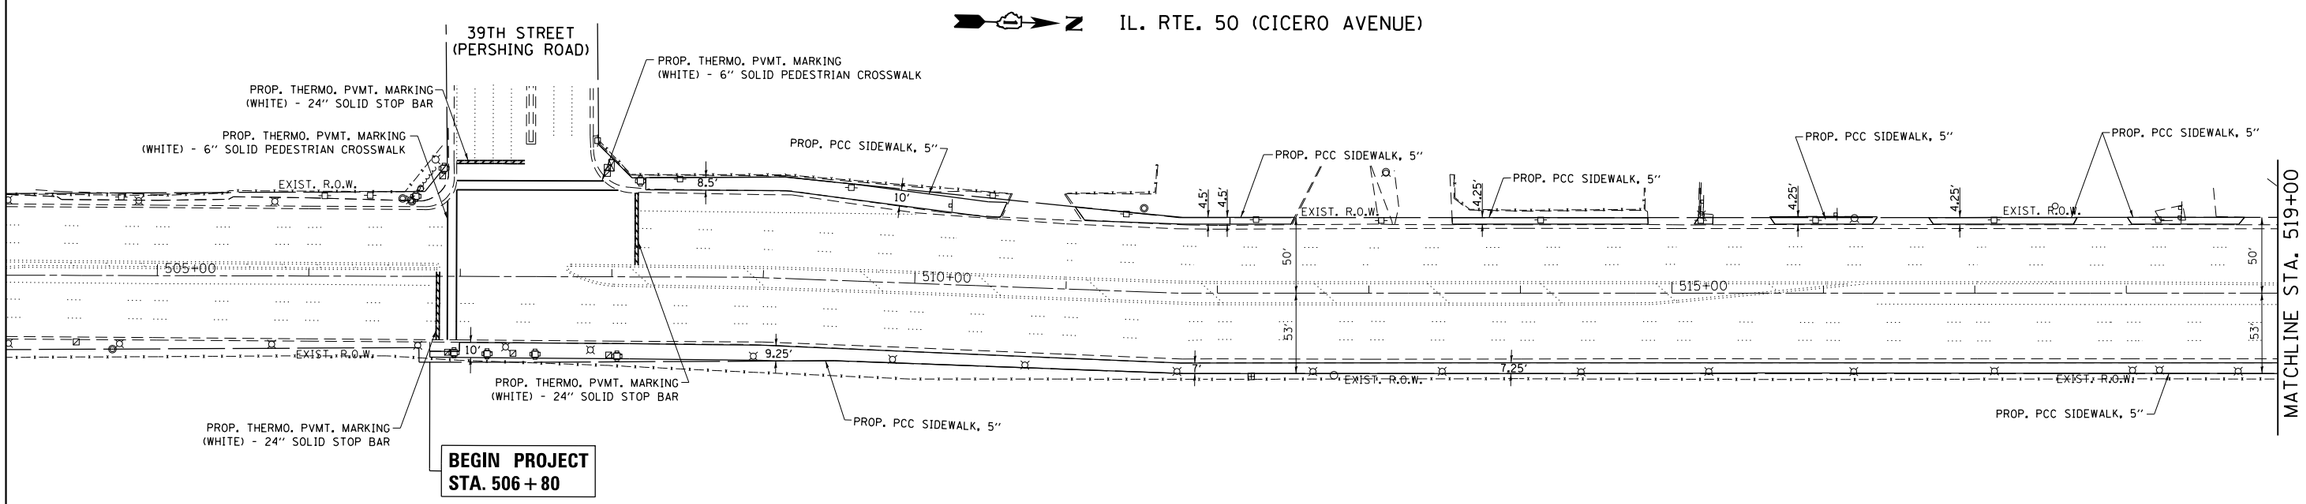

PROPOSED

FILE NAME = P111109-sht-plan1.dgn	USER NAME = rothenbergmp	DESIGNED -	REVISED -	STATE OF ILLINOIS DEPARTMENT OF TRANSPORTATION	EXISTING & PROPOSED ROADWAY PLAN IL. ROUTE 50 (CICERO AVENUE) (34TH STREET TO PERSHING ROAD)	F.A.P. RTE.	SECTION	COUNTY	TOTAL SHEETS	SHEET NO.
		DRAWN -	REVISED -			350	2010-050-I	COOK	44	8
	PLOT SCALE = 100.0000 ' / in.	CHECKED -	REVISED -					CONTRACT NO. 60L26		
	PLOT DATE = 2/3/2012	DATE -	REVISED -		SCALE: 1"= 50' SHEET NO. OF SHEETS STA. 504+00.00 TO STA. 519+00.00		ILLINOIS	FED. AID PROJECT		