LEGEND

1. PORTLAND CEMENT CONCRETE PAVEMENT, 12" (JOINTED)
2. PORTLAND CEMENT CONCRETE PAVEMENT, 11" (JOINTED)
3. PORTLAND CEMENT CONCRETE SHOULDERS, 11"
4. PORTLAND CEMENT CONCRETE SHOULDERS, 12"
5. HOT-MIX ASPHALT PAVEMENT (FULL DEPTH), 9"
6. AGGREGATE SHOULDERS, TYPE B 6"
7. COMBINATION CONCRETE CURB & GUTTER, TYPE B-6.24
8. COMBINATION CONCRETE CURB & GUTTER, TYPE B-6.12
9. P.C.C. DRIVEWAY PAVEMENT, 8"
10. STAMPED COLORED P.C.C. MEDIAN SURFACE 13 INCH
11. CONCRETE MEDIAN, TYPE SM
12. STAMPED COLORED P.C.C. MEDIAN SURFACE 6 INCH
13. HOT MIX ASPHALT SURFACE COURSE MIX "D", N50 (3")
14. CHAIN LINK FENCE, 4'
15. HMA STABILIZATION 6" AT STEEL PLATE BEAM GUARD RAIL
16. HOT MIX ASPHALT BASE COURSE, 6"
HOT MIX ASPHALT SURFACE COURSE, MIX "D", N50, (3")
17. STEEL PLATE BEAM GUARDRAIL, TYPE A, 6' POSTS
18. TRAFFIC BARRIER TERMINAL, TYPE 1 (SPECIAL) TANGENT
19. TRAFFIC BARRIER TERMINAL, TYPE 2
20. TRAFFIC BARRIER TERMINAL, TYPE 5
21. TRAFFIC BARRIER TERMINAL, TYPE 6
CONCRETE CURB, TYPE B
22. PORTLAND CEMENT CONCRETE SIDEWALK 5 INCH

DETECTABLE WARNINGS

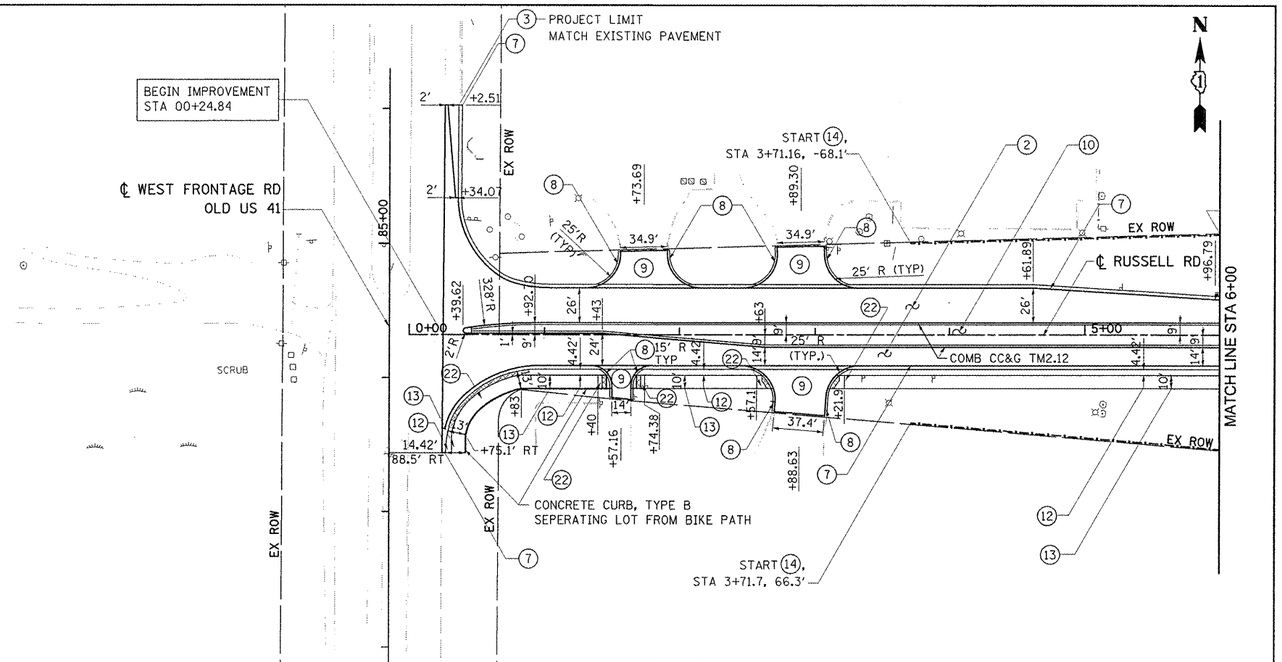

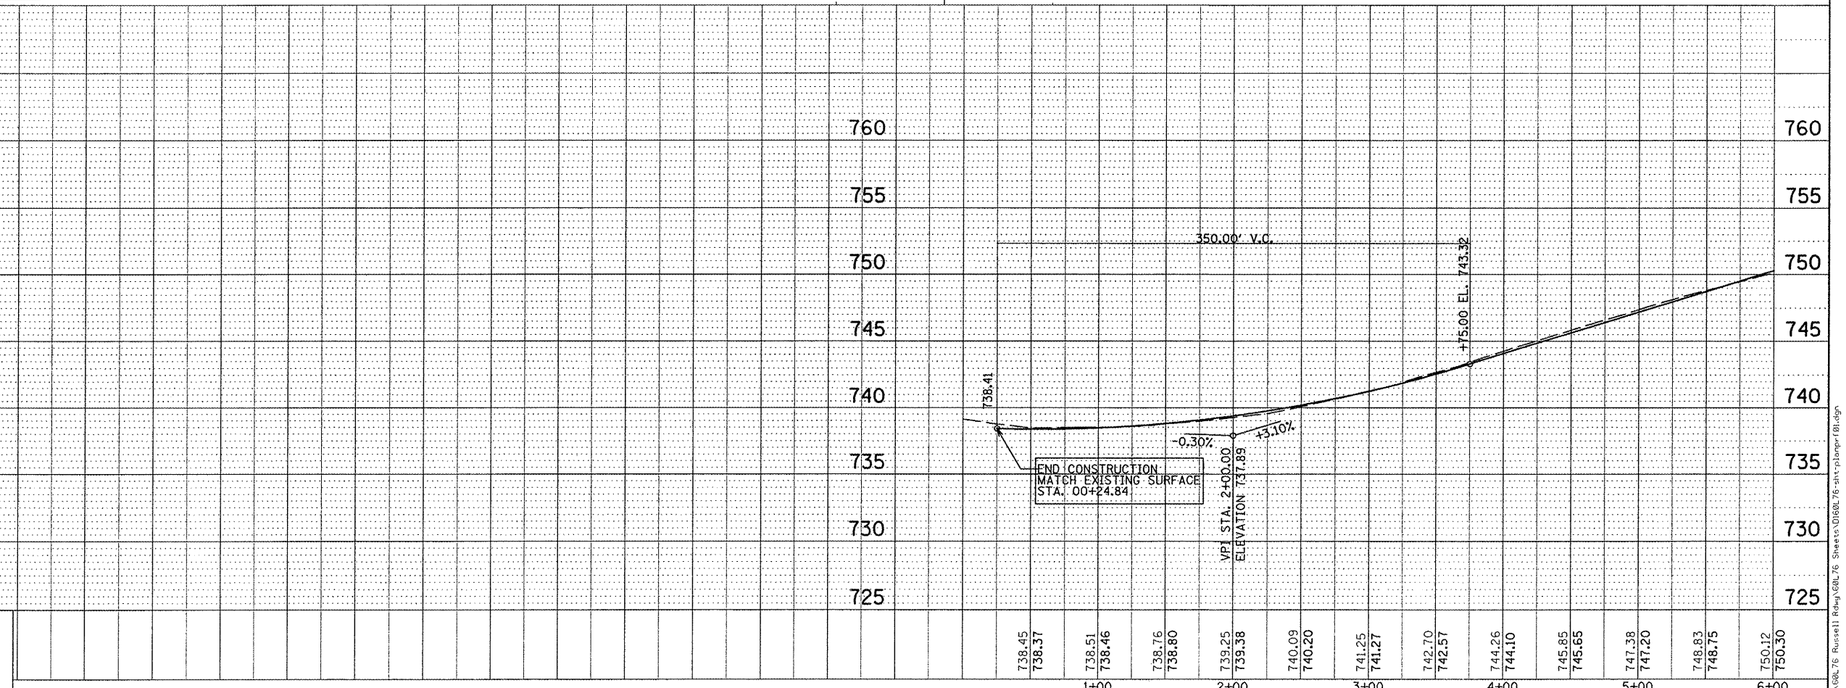

PLAN — SURVEYED | DRAWN | PLOTTED | ALIGNMENT CHECKED | GRADES CHECKED | BENCH MARK ADDED | CADD FILE NAME | NOTE BOOK | NO. | BY | DATE

PROFILE — SURVEYED | PLOTTED | GRADES CHECKED | BENCH MARK ADDED | STRUCTURE ADDITIONS CHKD | NOTE BOOK | NO. | BY | DATE

BOWMAN, BARRETT & ASSOCIATES INC.
CONSULTING ENGINEERS
Chicago, Illinois
312.228.0100
www.bbandainc.com

FILE NAME = $FILES$	USER NAME = default	DESIGNED - JDC	REVISED 1 - 4/16/12 RGR
		DRAWN - JDC	REVISED -
	PLOT SCALE = $SCALE$	CHECKED - RGR	REVISED -
	PLOT DATE = 4/16/2012	DATE - 03/09/2012	REVISED -

STATE OF ILLINOIS
DEPARTMENT OF TRANSPORTATION

PROPOSED RUSSELL ROAD PLAN AND PROFILE

SCALE: 1"=50' | SHEET NO. 1 OF 7 SHEETS | STA. 0+24.84 TO STA. 6+00.00

F.A. RTE.	SECTION	COUNTY	TOTAL SHEETS	SHEET NO.
94	49-1(HB & HB-1)R	LAKE	225	17
		CONTRACT NO. 60L76		
		ILLINOIS FED. AID PROJECT		

S:\11861\05\CADD\60L76 Russell Rdwy\60L76 Sheets\D160L76 ast-plan-pr101.dgn