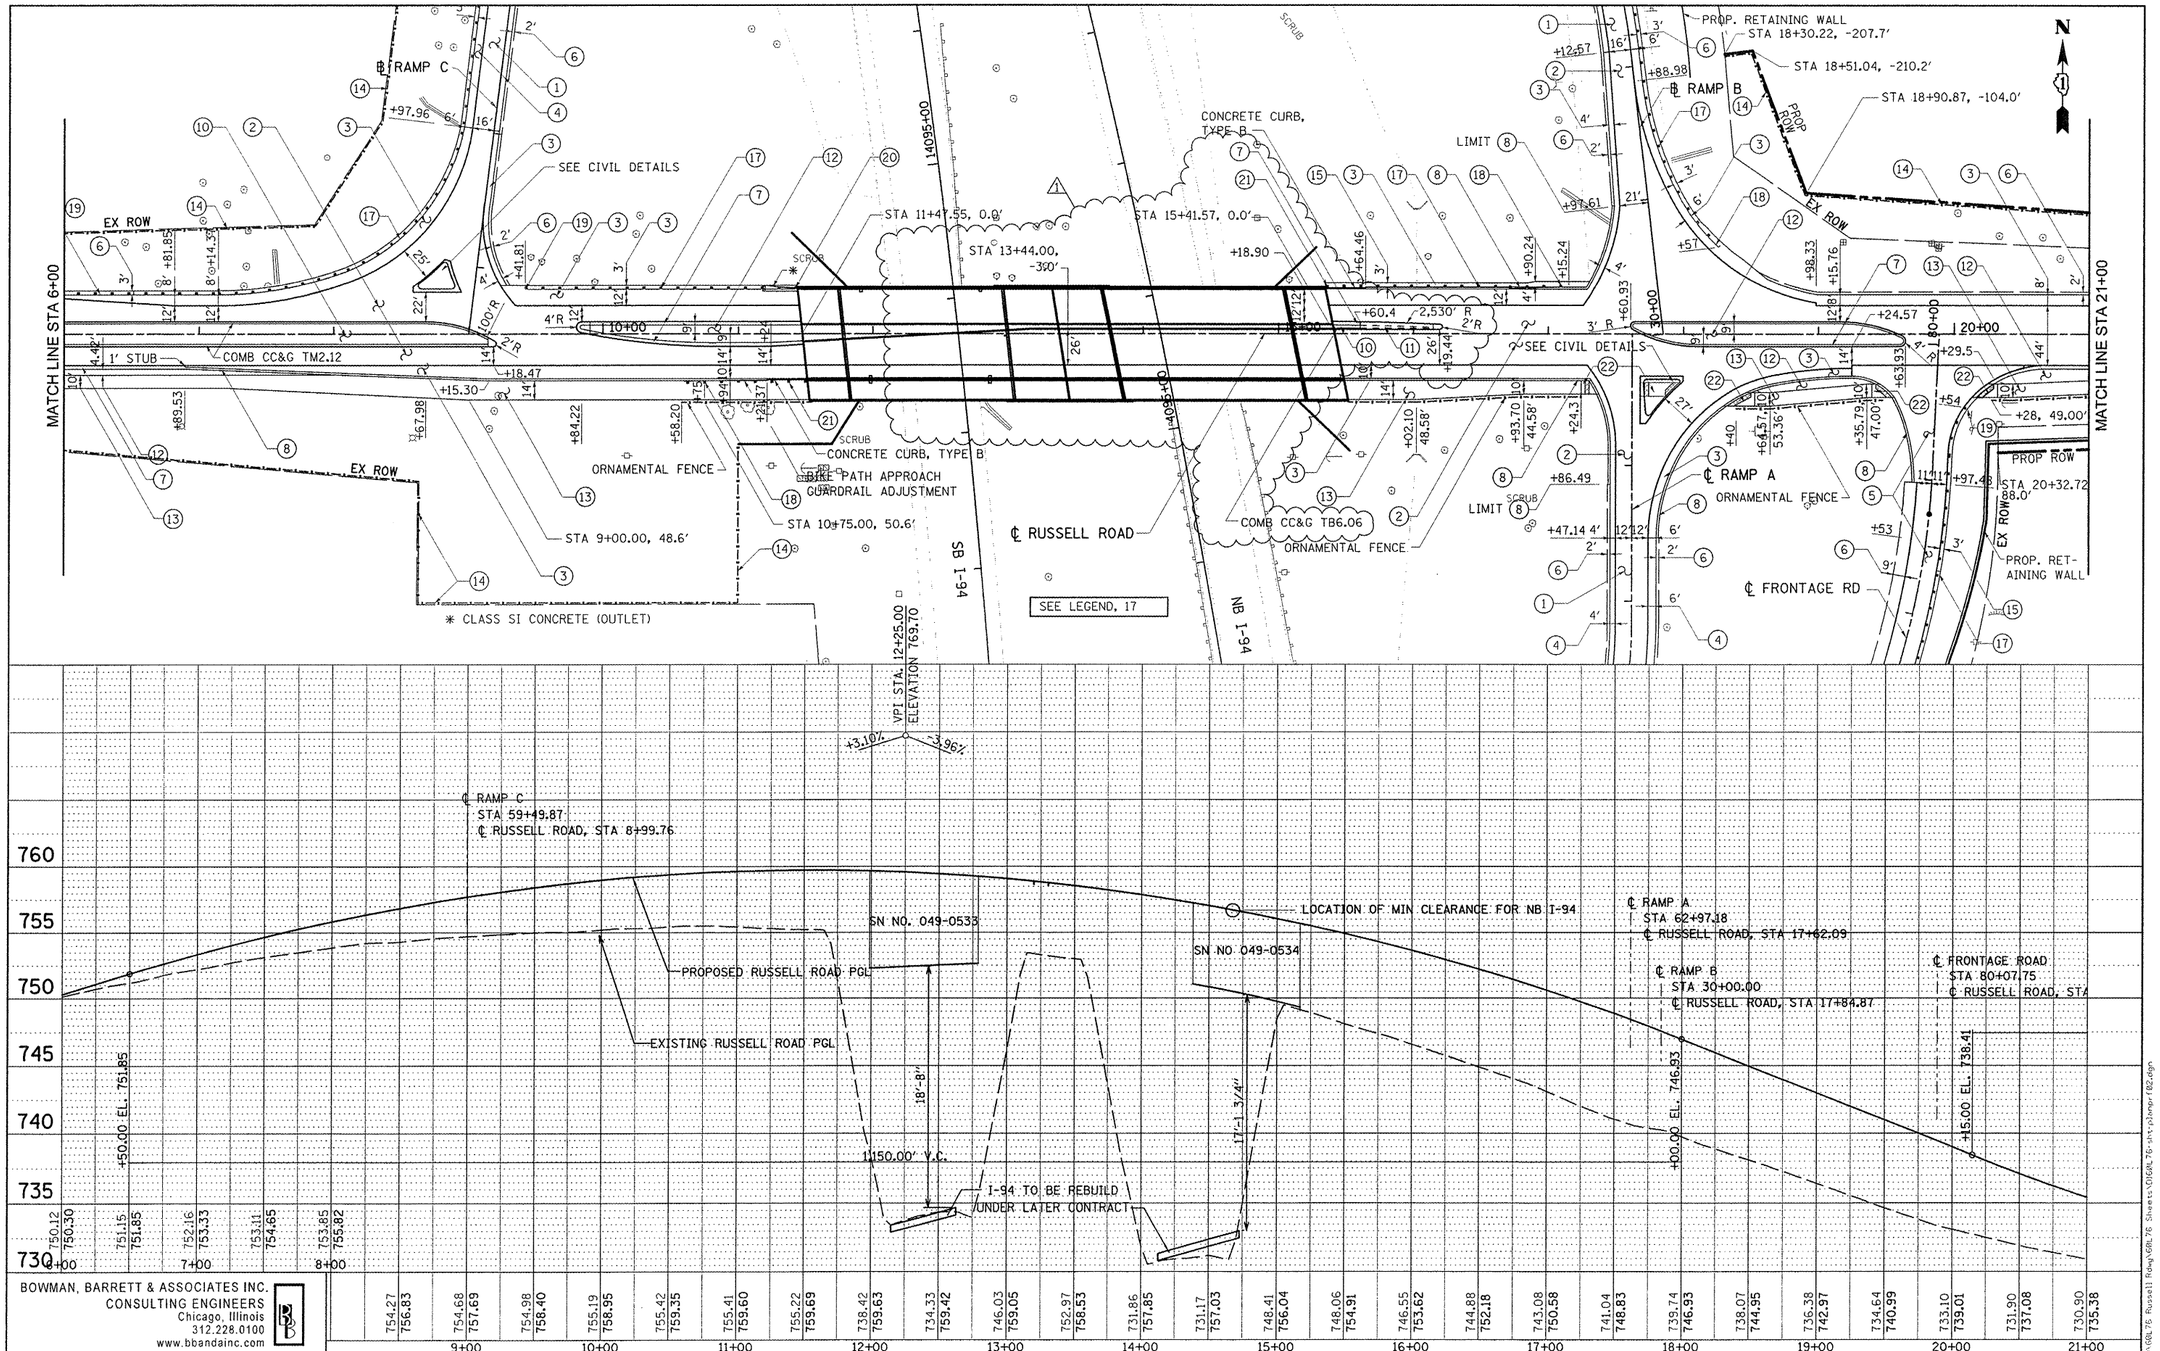

BOWMAN, BARRETT & ASSOCIATES INC.
CONSULTING ENGINEERS
Chicago, Illinois
312.228.0100
www.bbandainc.com

FILE NAME = $FILES$	USER NAME = default	DESIGNED - JDC	REVISED 1 - 4/16/12 RGR
		DRAWN - JDC	REVISED -
	PLOT SCALE = $SCALE$	CHECKED - RGR	REVISED -
	PLOT DATE = 4/16/2012	DATE - 03/09/2012	REVISED -

STATE OF ILLINOIS
DEPARTMENT OF TRANSPORTATION

PROPOSED RUSSELL ROAD PLAN AND PROFILE

SCALE: 1"=50' | SHEET NO. 2 OF 7 SHEETS | STA. 6+00.00 TO STA. 21+00.00

F.A. RTE.	SECTION	COUNTY	TOTAL SHEETS	SHEET NO.
94	49-1(HB & HB-1)R	LAKE	225	18

CONTRACT NO. 60L76

ILLINOIS FED. AID PROJECT