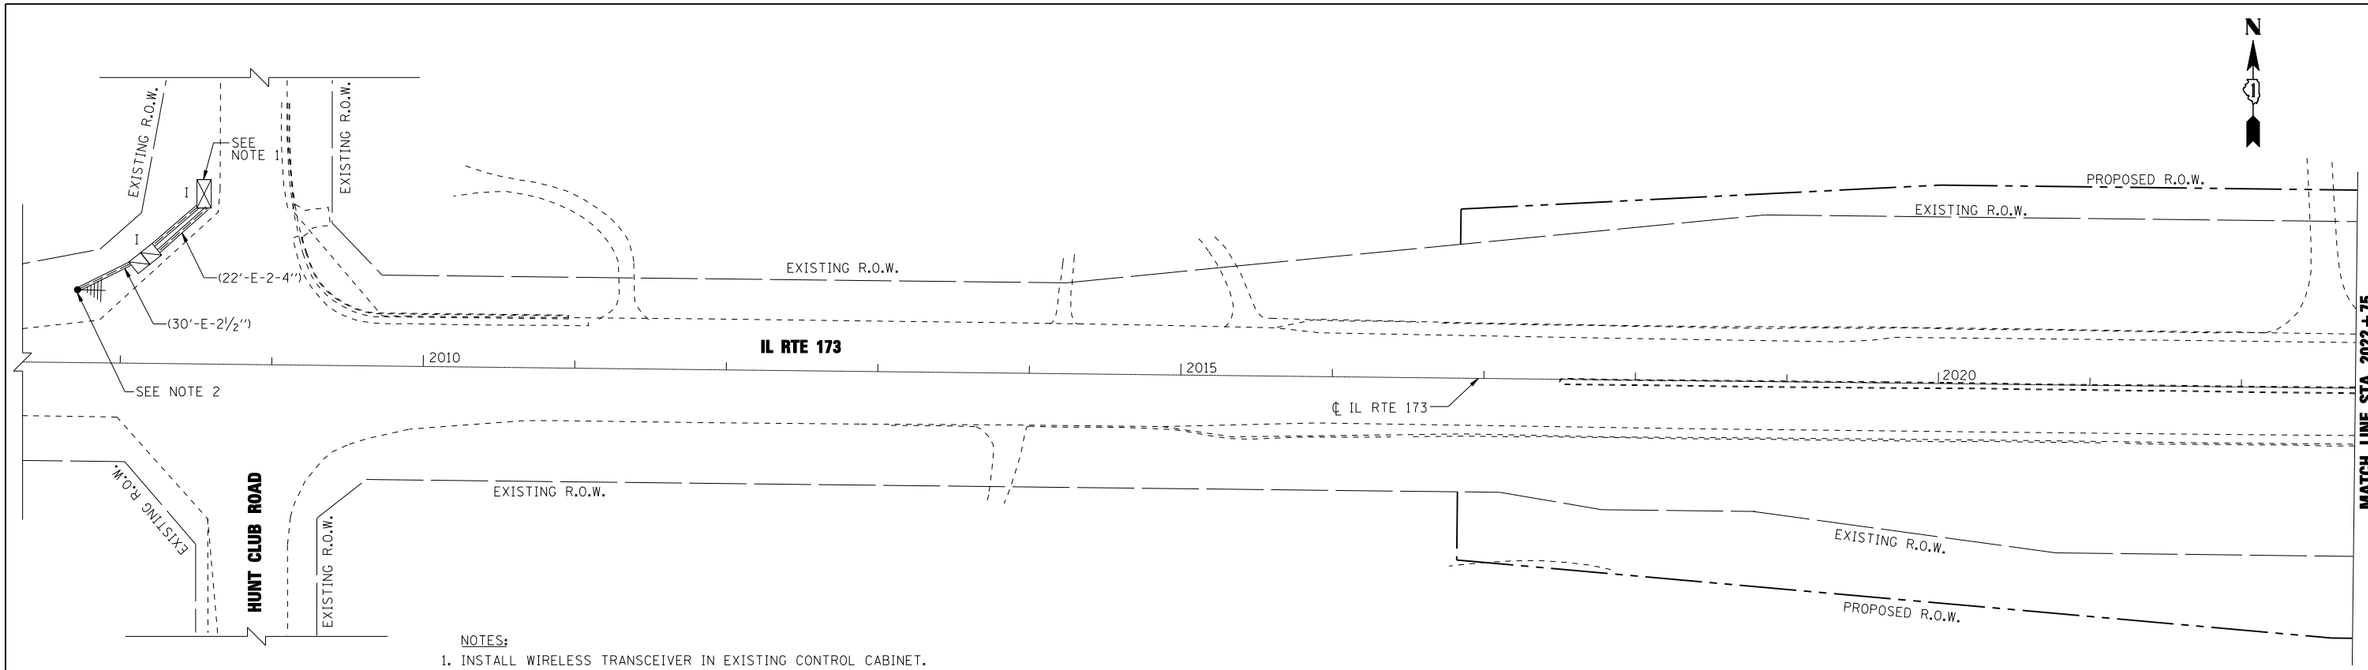

NOTES:

1. INSTALL WIRELESS TRANSCEIVER IN EXISTING CONTROL CABINET.
2. INSTALL ANTENNA ON EXISTING MAST ARM AND INSTALL COAXIAL CABLE IN EXISTING CONDUIT BETWEEN ANTENNA AND CONTROL CABINET.

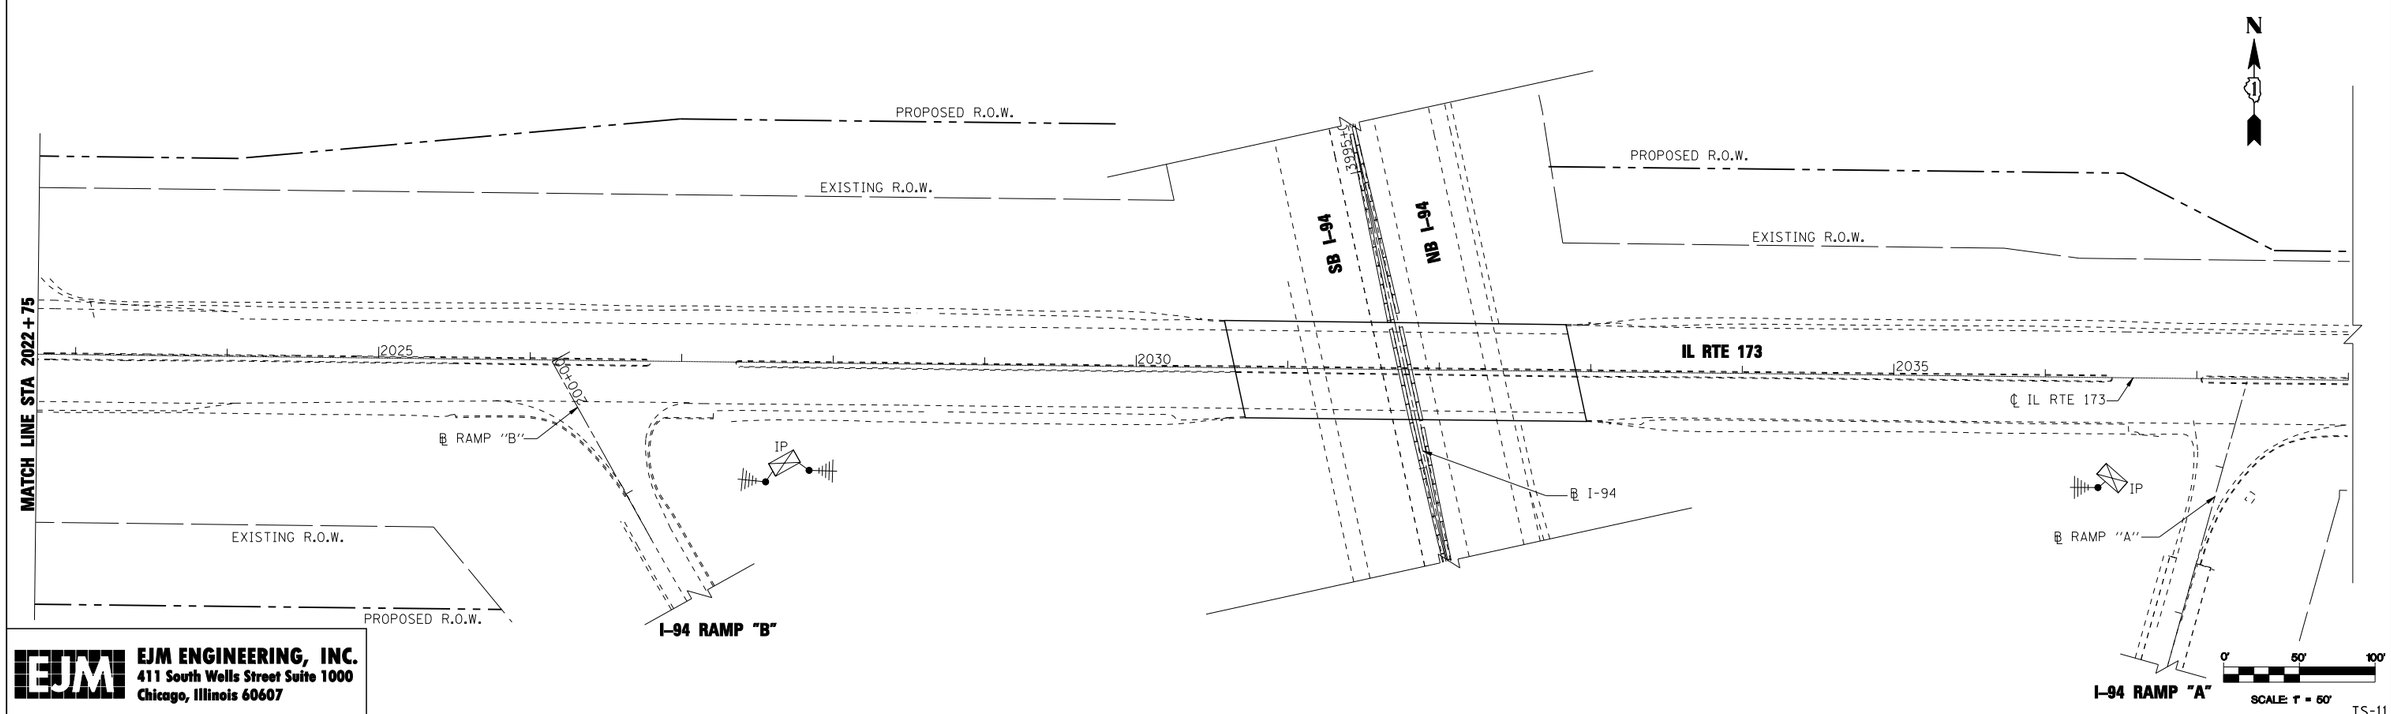

TS-11

EJM ENGINEERING, INC.
411 South Wells Street Suite 1000
Chicago, Illinois 60607

FILE NAME =	USER NAME = grai	DESIGNED - RAS	REVISED -
		DRAWN - RAS	REVISED -
	PLOT SCALE = 50.0000 ' / IN.	CHECKED - DLT	REVISED -
	PLOT DATE = 12/8/2011	DATE - 12/2/11	REVISED -

STATE OF ILLINOIS
DEPARTMENT OF TRANSPORTATION

INTERCONNECT PLAN
IL RTE 173 – HUNT CLUB ROAD TO I-94 RAMP "A"

SCALE: 1" = 50' | SHEET NO. 1 OF 1 SHEETS | STA. 2007+36 TO STA. 2038+03

F.A.I. RTE.	SECTION	COUNTY	TOTAL SHEETS	SHEET NO.
94	49-1(HB & HB-1)R	LAKE	225	101
		CONTRACT NO. 60L76		
		ILLINOIS FED. AID PROJECT		