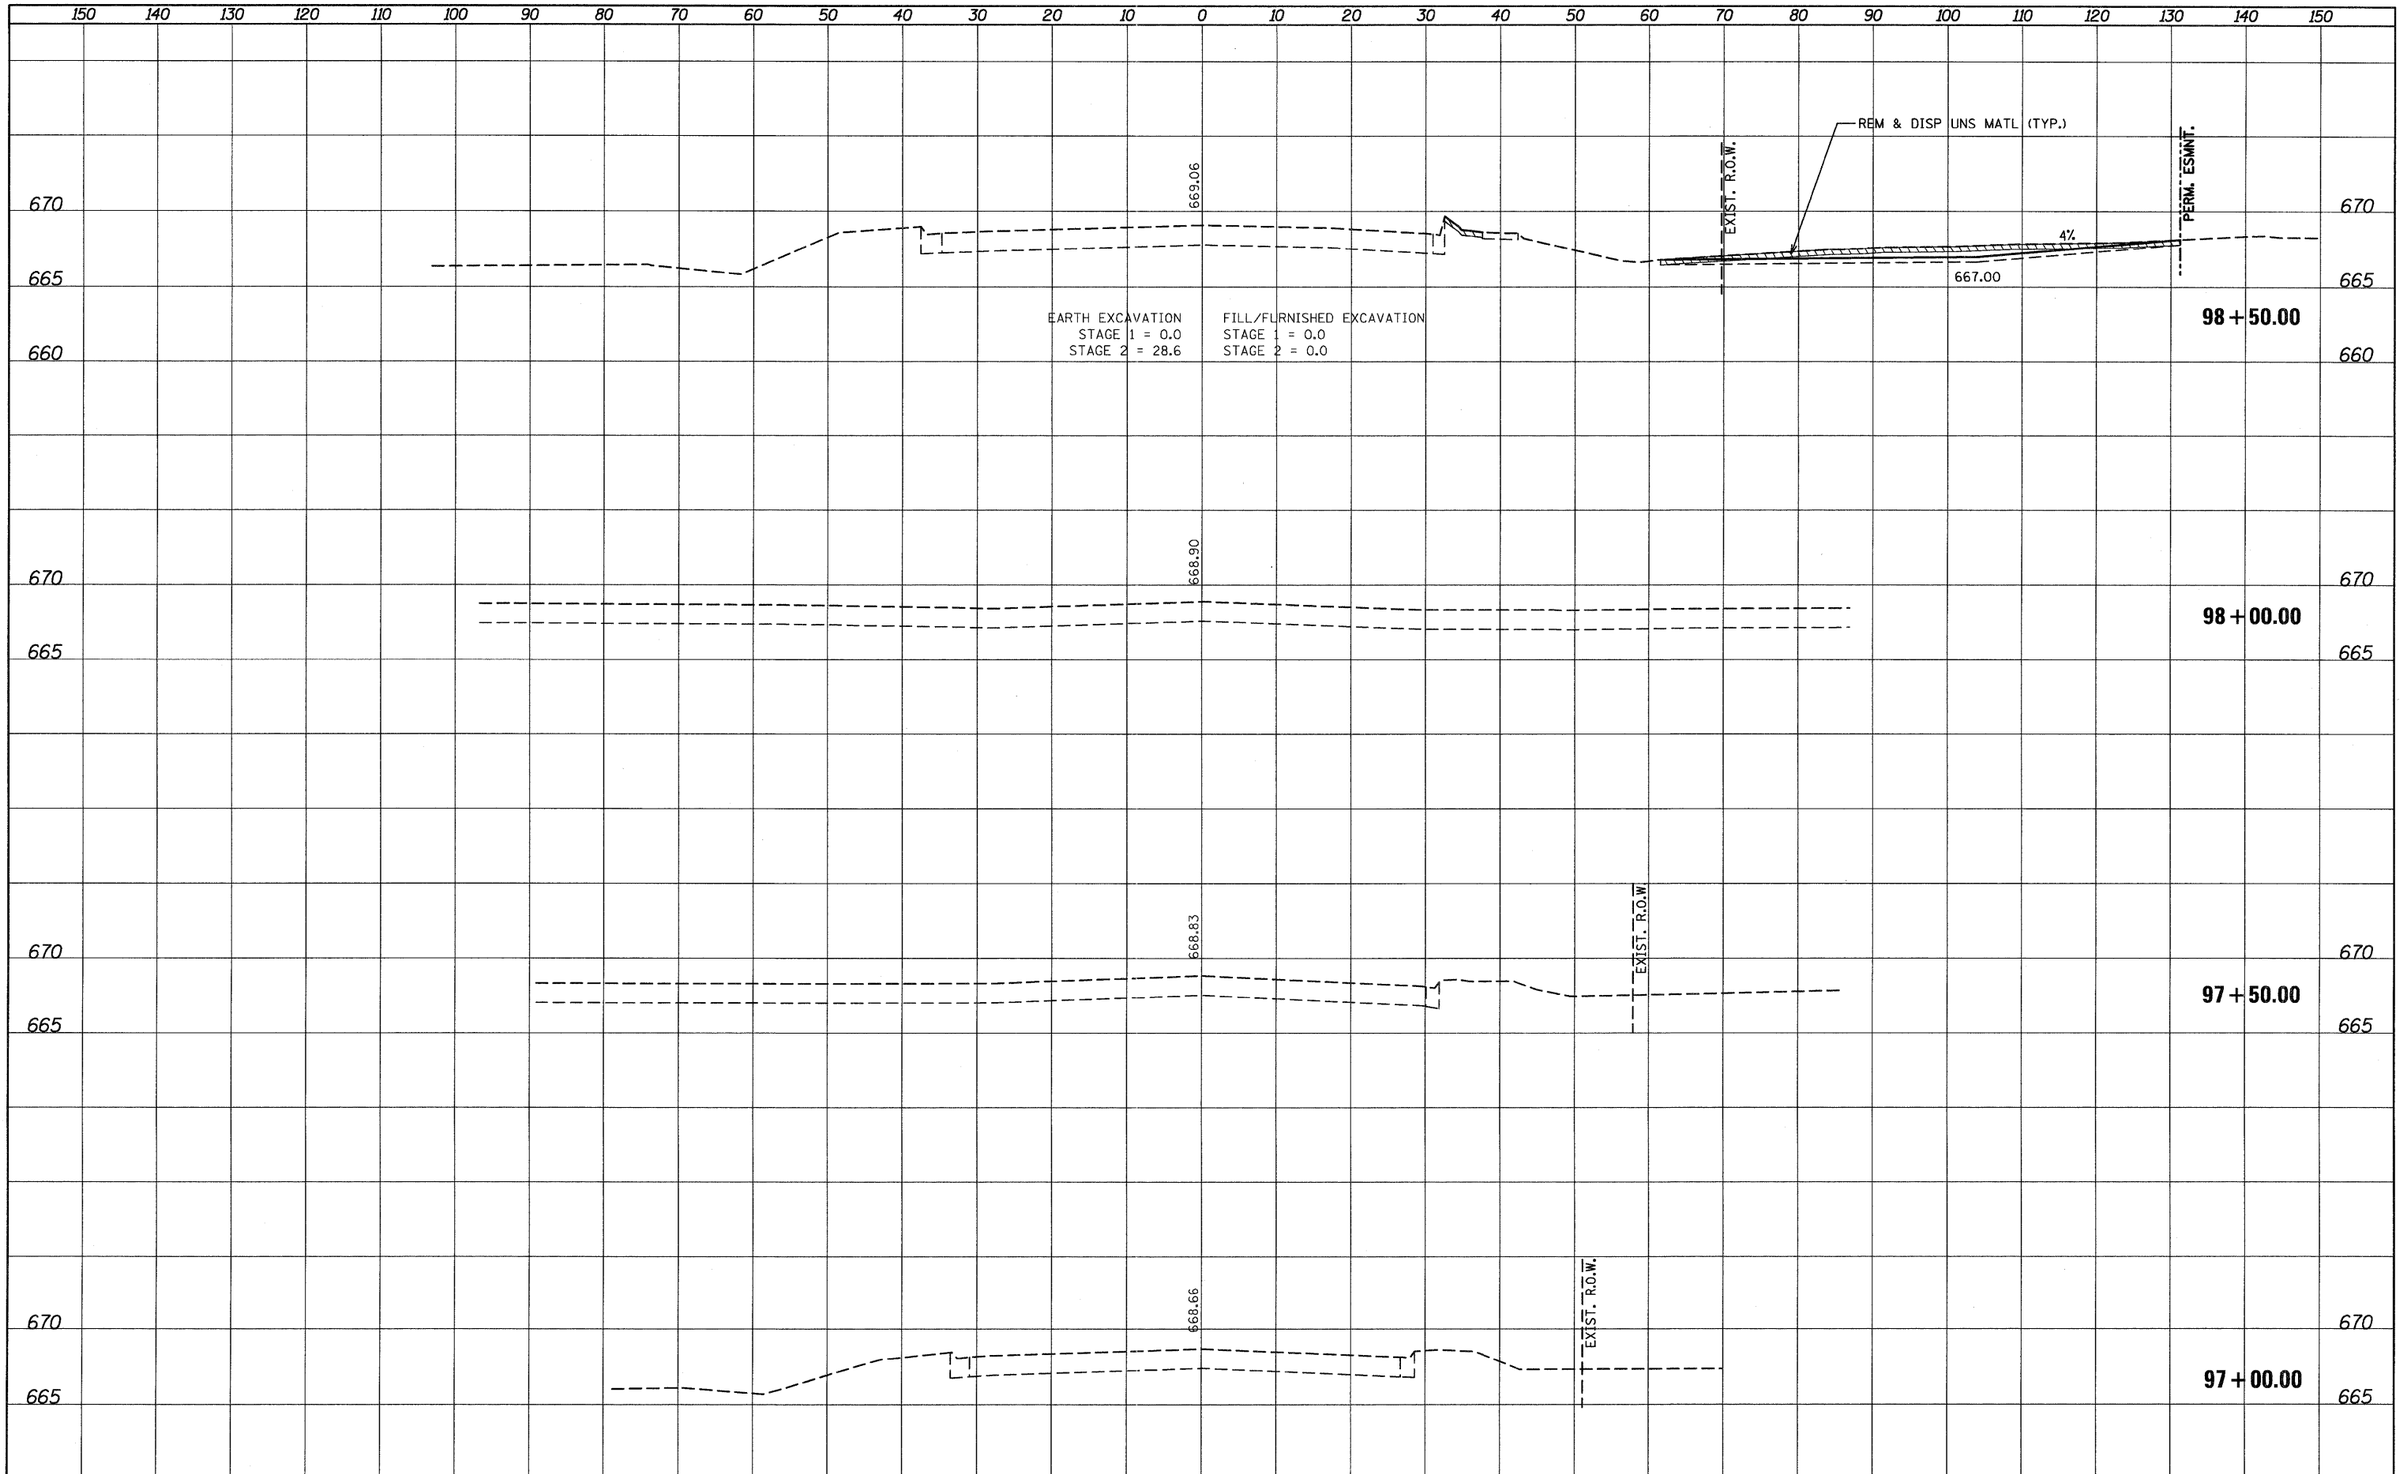

FINAL SURVEY	BY	DATE
SURVEYED		
PLOTTED		
TEMPLATE		
AREAS		
AREAS CHECKED		
NOTE BOOK NO.		

ORIGINAL SURVEY	BY	DATE
SURVEYED		
PLOTTED		
TEMPLATE		
AREAS		
AREAS CHECKED		
NOTE BOOK NO.		

FILE NAME =
...\D160M83-sht-xssht.dgn

Primera

DESIGNED -	ADW	REVISED -	
DRAWN -	GEW	REVISED -	
CHECKED -	RJD	REVISED -	
DATE -	10/4/2011	REVISED -	

STATE OF ILLINOIS
DEPARTMENT OF TRANSPORTATION

IL ROUTE 53 OVER ST. JOSEPH'S CREEK
CROSS SECTIONS

SCALE: | SHEET NO. OF SHEETS | STA. 97+00.00 TO STA. 98+50.00

F.A.P. RTE.	SECTION	COUNTY	TOTAL SHEETS	SHEET NO.
870	534R-B	DuPAGE	51	42

CONTRACT NO. 60M83

ILLINOIS FED. AID PROJECT