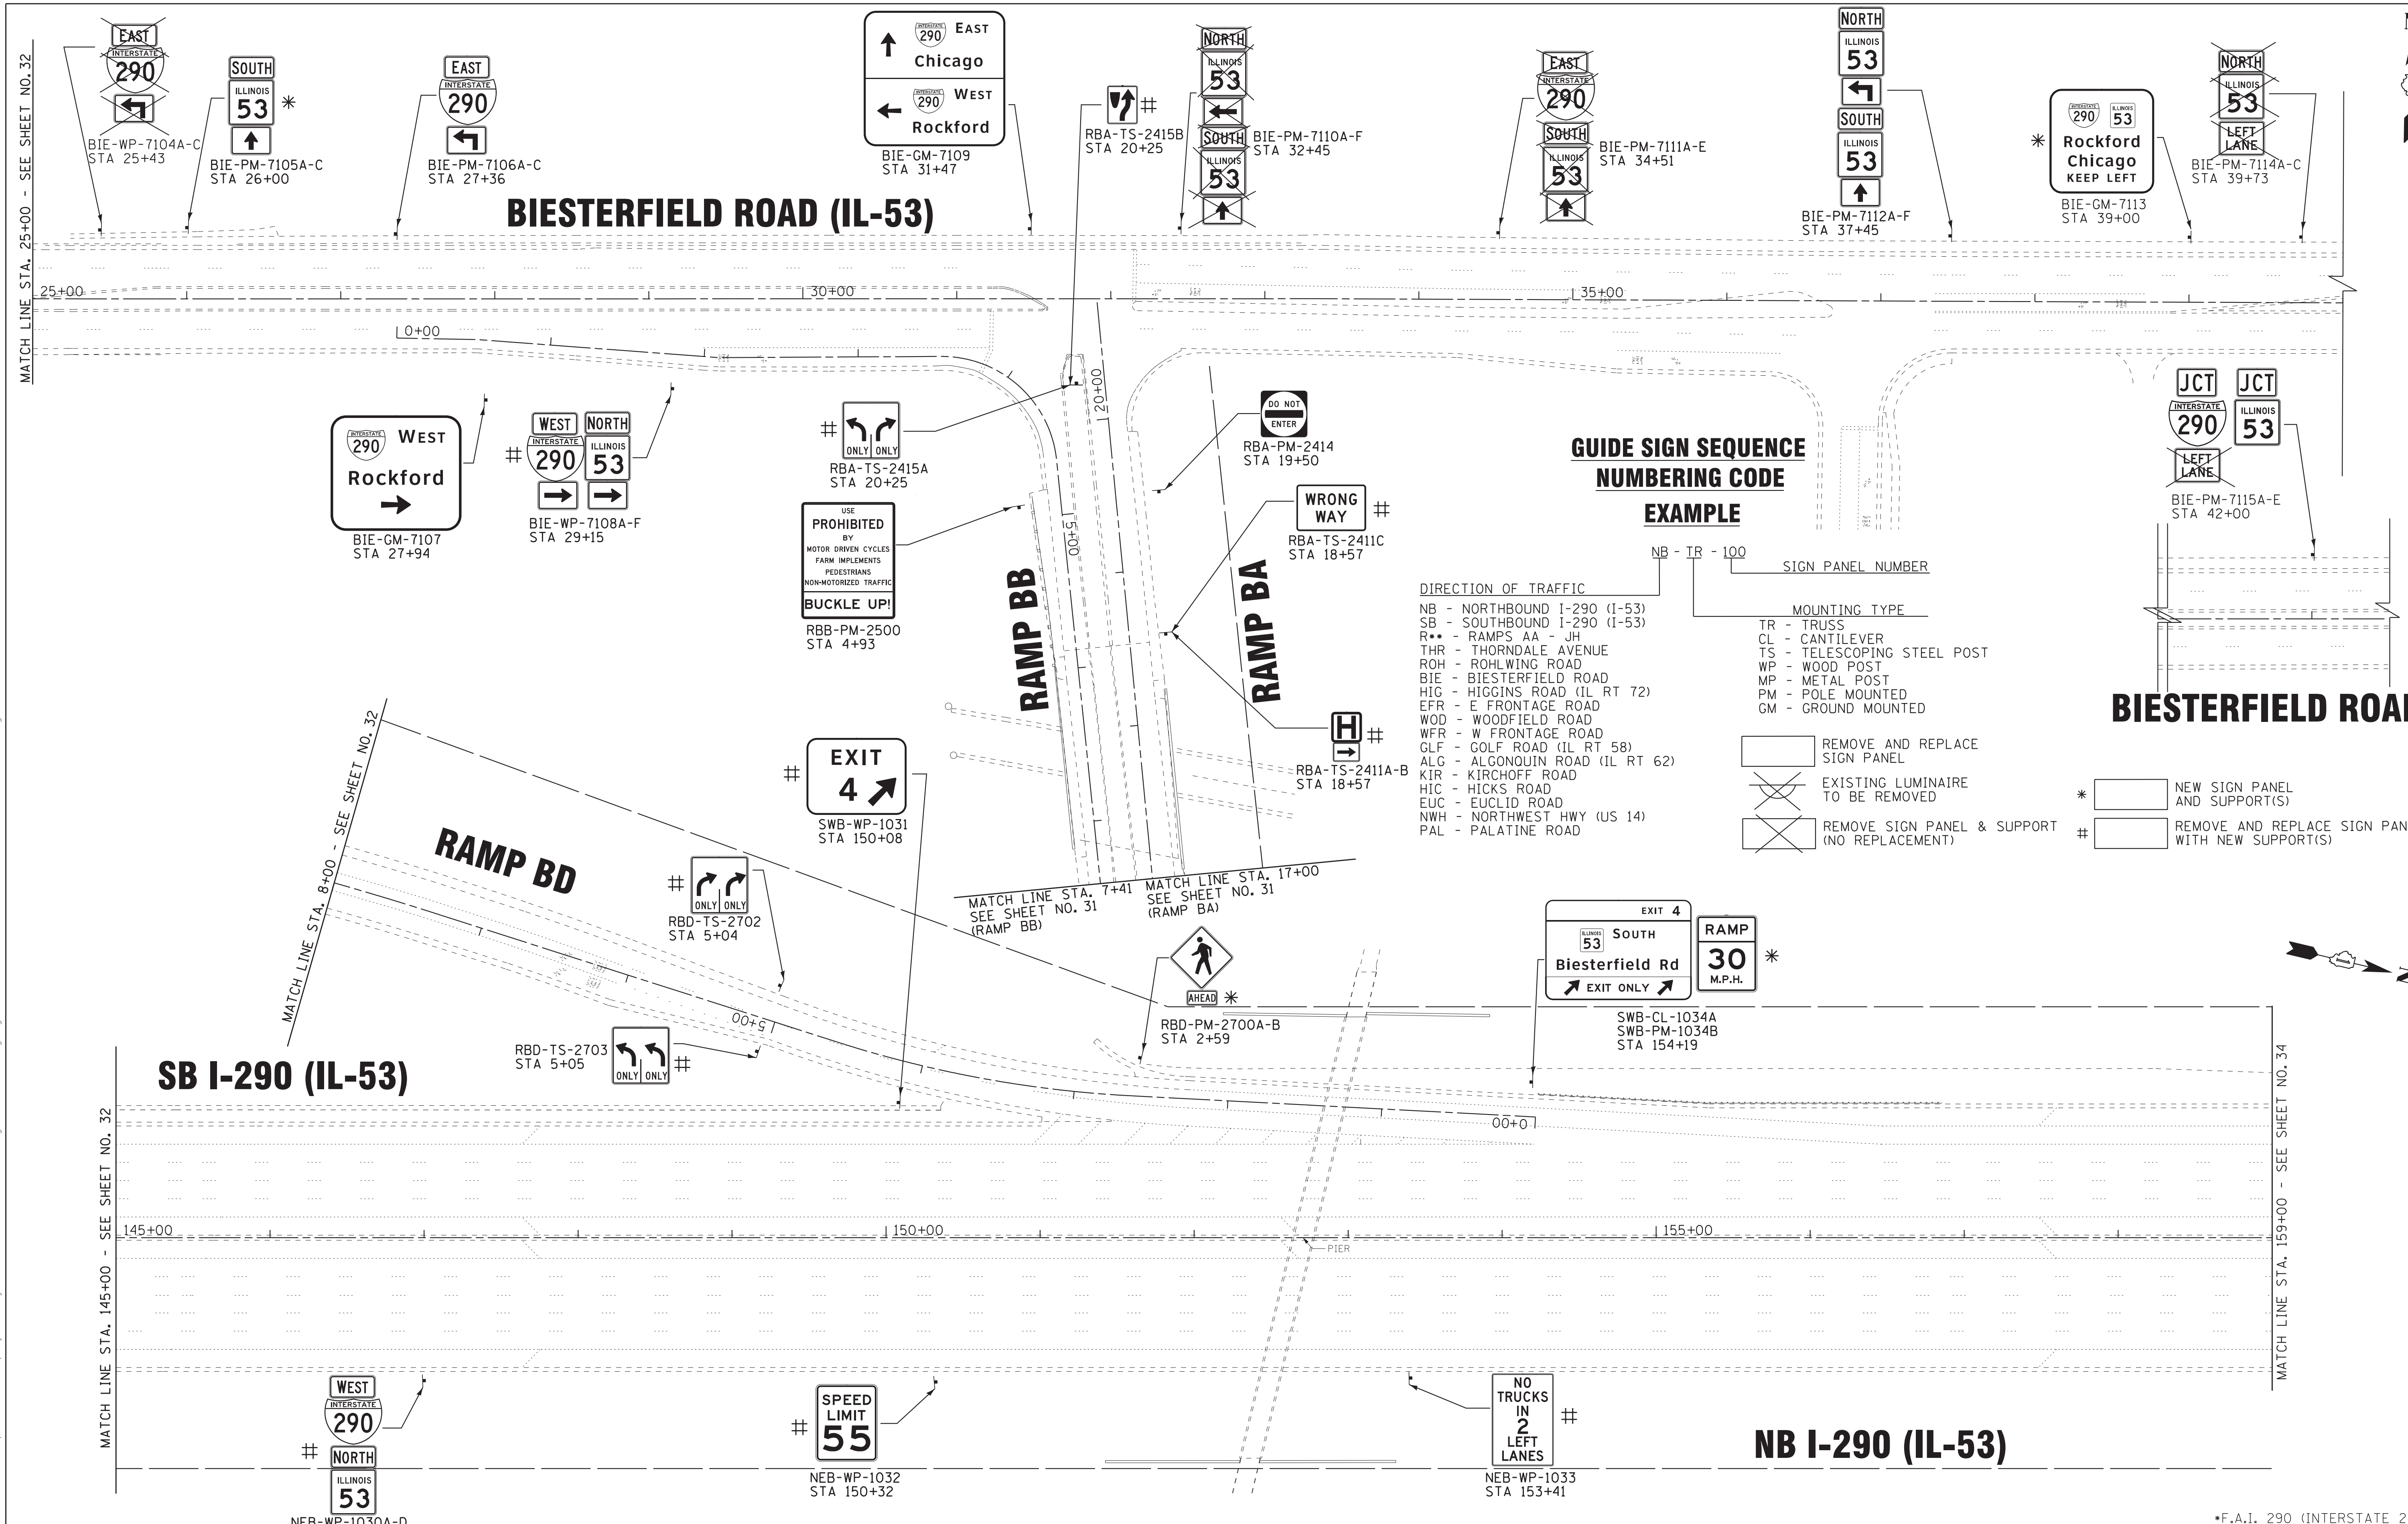

*F.A.I. 290 (INTERSTATE 290)
*F.A.U. 342 (IL ROUTE 53)

COPYRIGHT 2009, BY BAXTER & WOODMAN, INC.
STATE OF ILLINOIS - PROFESSIONAL DESIGN FIRM
LICENSE NO. - 184-001121 - EXPIRES 4/30/2013
231ukb 1:46:27 PM 3/7/2012

BAXTER & WOODMAN Consulting Engineers

USER NAME = 231ukb	DESIGNED - DJS	REVISED -
	DRAWN - UKB	REVISED -
PLOT SCALE = 50.0000 ' / in.	CHECKED - RWL	REVISED -
PLOT DATE = 3/7/2012	DATE - 12-13-11	REVISED -

STATE OF ILLINOIS
DEPARTMENT OF TRANSPORTATION

I-290 (IL-53)
THORNDALE ROAD TO US 12 (RAND ROAD)

SCALE: 1"=50' | SHEET NO. OF SHEETS | STA. 145+00 TO STA. 159+00

F.A.I RTE.	SECTION	COUNTY	TOTAL SHEETS	SHEET NO.
*	2011-024-SG	DuPAGE/COOK	132	33
		CONTRACT NO. 60P24		

FED. ROAD DIST. NO. 1 | ILLINOIS | FED. AID PROJECT