ROUTE	SECTION	COUNTY	TOTAL SHEETS	SHEET NUMBER
VARIOUS	2011-228-I	COOK & KANE	47	32

CONTRACT NO. 60R92

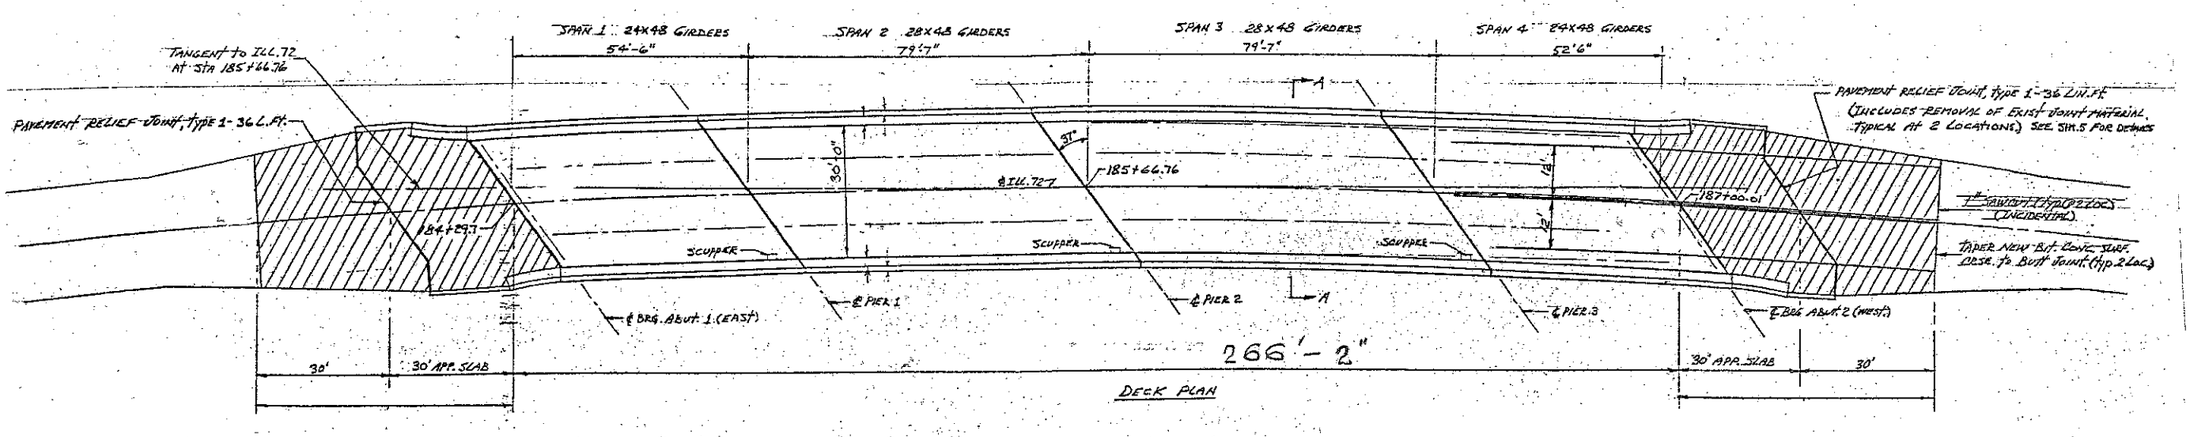

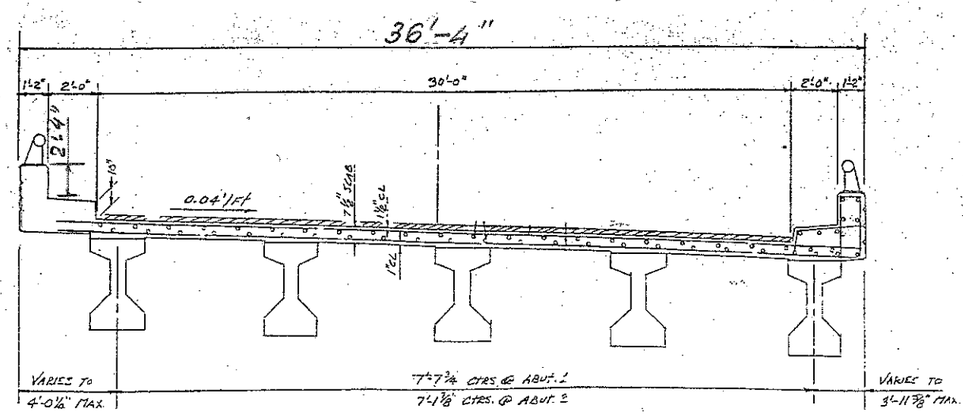

EXIST. SECTION A-A

FOR INFORMATION ONLY

ILLINOIS DEPARTMENT OF TRANSPORTATION

EXISTING PLANS
LOCATION 16 (SN 045-0074)