FOR INFORMATION ONLY

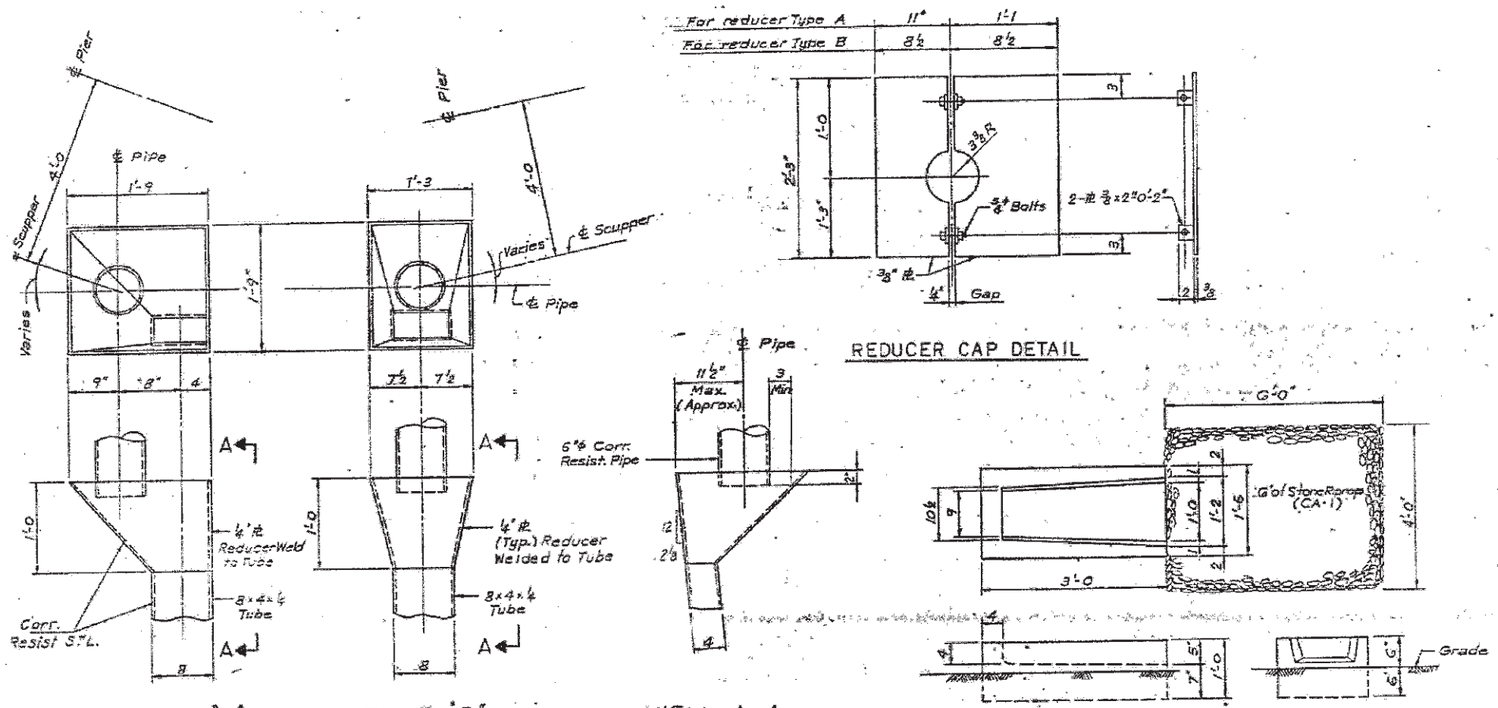

TYPE "A" TYPE "B"

TYPICAL REDUCER DETAIL

VIEW A-A

REDUCER CAP DETAIL

SPLASH BLOCK DETAIL

NOTES:

1) For further Deck Drainage Dets. see Sht. #52 thru 59

2) For reinforcement Dets. @ Scuppers see Sht. #42

3) Scuppers and grate shall be ductile iron Castings. Pipes, down spouts including specials and accessories shall be corrosion resistant steel see special provisions.

4) Furnishing and installing of Scuppers and Deck drainage will be paid for at the lump sum price for DECK DRAINAGE SYSTEM.

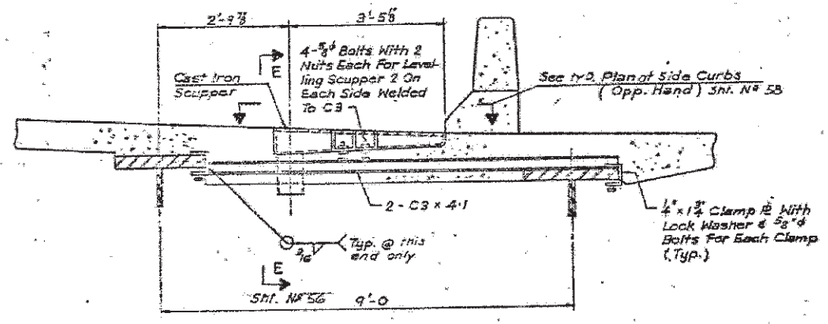

TYPICAL SCUPPER DET. AT EAST CURB

BRIDGE DECK DRAINAGE DETAILS

*1) FAU 2612
2) FAP 330

FILE NAME = c:\pw_work\pwidot\curryaw\d0296919\D132312-Design.dgn	USER NAME = curryaw	DESIGNED -	REVISED -	STATE OF ILLINOIS DEPARTMENT OF TRANSPORTATION	DRAINAGE REPAIRS (SN 016-2504)	F.A. RTE.	SECTION	COUNTY	TOTAL SHEETS	SHEET NO.
		DRAWN -	REVISED -			*	2012-001-I	COOK	27	16
	PLOT SCALE = 100.0000 ' / in.	CHECKED -	REVISED -					CONTRACT NO. 60T31		
	PLOT DATE = 3/2/2012	DATE -	REVISED -		SCALE: SHEET 11 OF 13 SHEETS STA. TO STA.		ILLINOIS FED. AID PROJECT			