F.A.P. RTE.	SECTION	COUNTY	TOTAL SHEETS	SHEET NO.
336	112R-N	McHENRY	266	239
STA.		TO STA.		
FED. ROAD DIST. NO.	ILLINOIS	FED. AID PROJECT		

CONTRACT NO. 62537

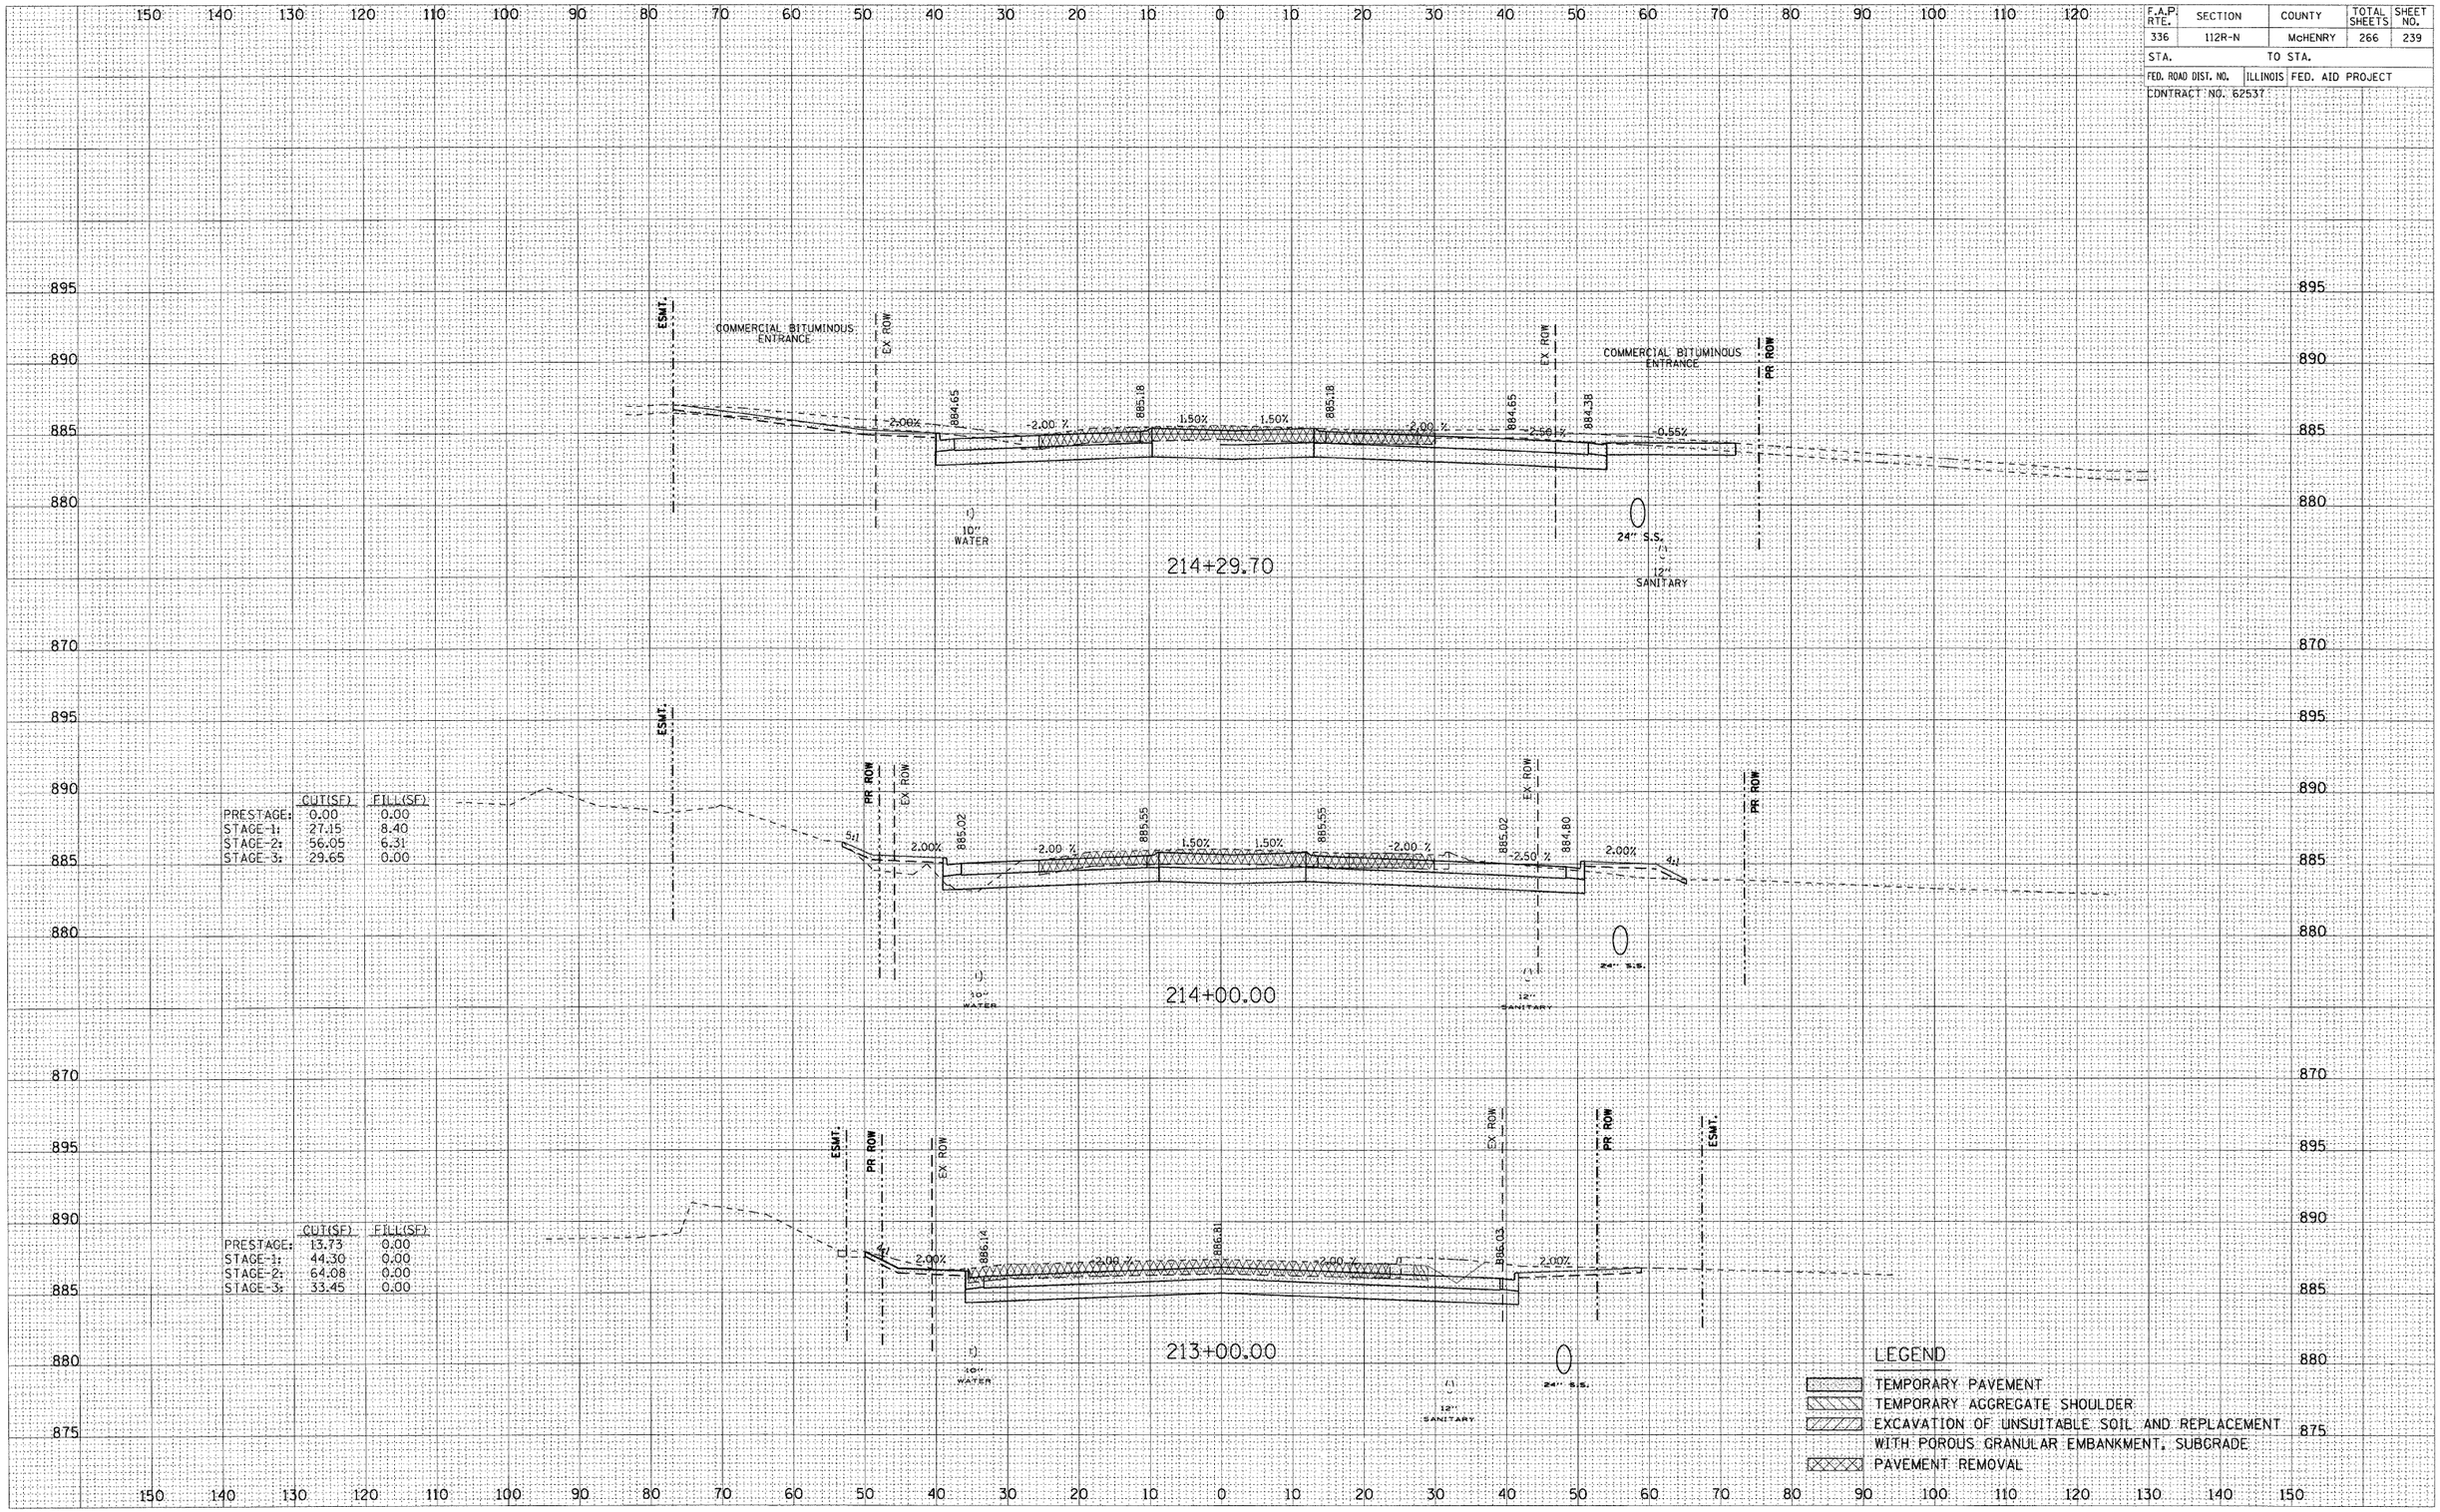

	CUT(SF)	FILL(SF)
PRESTAGE:	0.00	0.00
STAGE-1:	27.15	8.40
STAGE-2:	56.05	6.31
STAGE-3:	29.65	0.00

	CUT(SF)	FILL(SF)
PRESTAGE:	13.73	0.00
STAGE-1:	44.30	0.00
STAGE-2:	64.08	0.00
STAGE-3:	33.45	0.00

FINAL SURVEY — NOTE BOOK NO. — SURVEYED — PLOTTED — TEMPLATE — AREAS — AREAS CHECKED — BY — DATE

ORIGINAL SURVEY — NOTE BOOK NO. — SURVEYED — PLOTTED — TEMPLATE — AREAS — AREAS CHECKED — BY — DATE