F.A.P. RTE.	SECTION	COUNTY	TOTAL SHEETS	SHEET NO.
336	112R-N	McHENRY	266	255
STA.	TO STA.			
FED. ROAD DIST. NO.	ILLINOIS	FED. AID PROJECT		

CONTRACT NO. 62537

FINAL SURVEY NOTE BOOK NO.
SURVEYED
PLOTTED
TEMPLATE
AREAS
AREAS CHECKED
BY
DATE

ORIGINAL SURVEY NOTE BOOK NO.
SURVEYED
PLOTTED
TEMPLATE
AREAS
AREAS CHECKED
BY
DATE

239+00.00

	CUT(SF)	FILL(SF)
PRESTAGE:	2.40	0.00
STAGE-1:	93.29	0.00
STAGE-2:	20.25	0.00
STAGE-3:	0.00	0.00

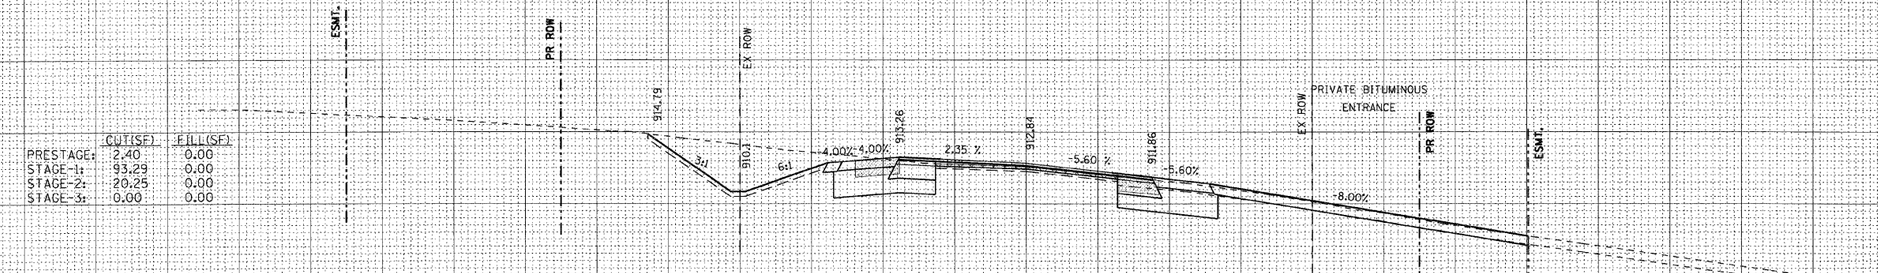

238+00.00

	CUT(SF)	FILL(SF)
PRESTAGE:	6.77	0.09
STAGE-1:	107.40	0.00
STAGE-2:	45.74	0.00
STAGE-3:	0.00	0.00

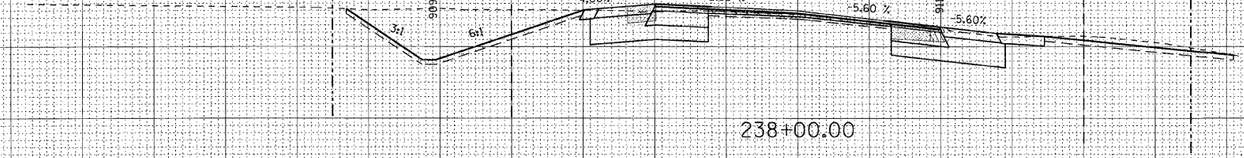

237+84.05

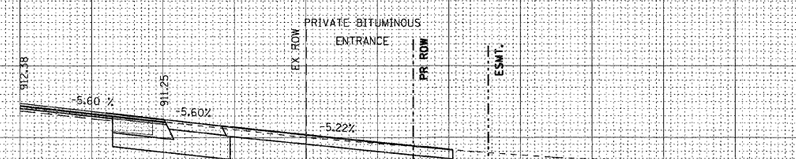

LEGEND

- TEMPORARY PAVEMENT
- TEMPORARY AGGREGATE SHOULDER
- EXCAVATION OF UNSUITABLE SOIL AND REPLACEMENT WITH POROUS GRANULAR EMBANKMENT, SUBGRADE
- PAVEMENT REMOVAL

IL ROUTE 176