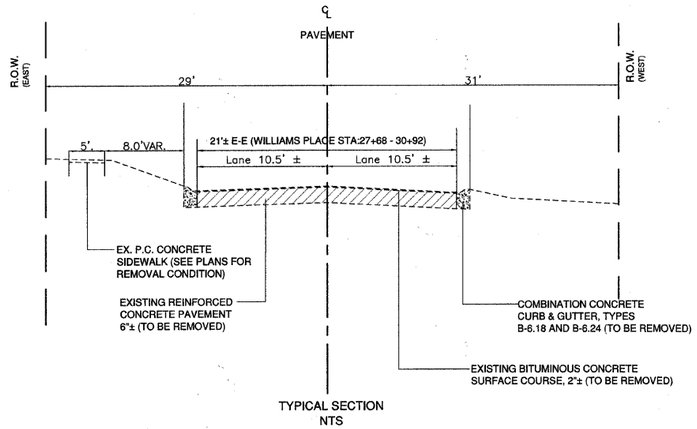

TYPICAL SECTION
NTS

EXISTING TYPICAL SECTION ON WILLIAMS PLACE

STA: 27+68 TO 30+92

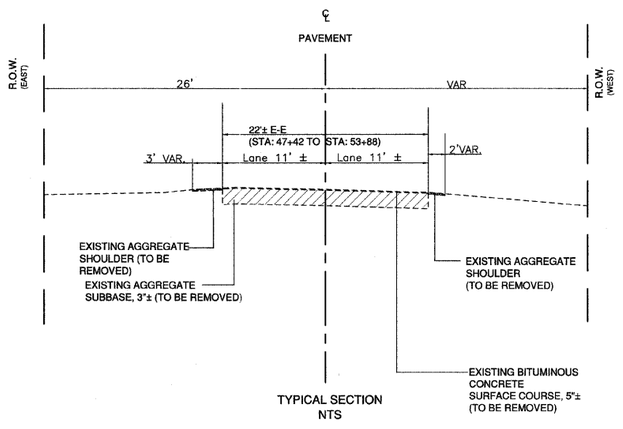

TYPICAL SECTION
NTS

EXISTING TYPICAL SECTION ON ELGIN AVENUE

STA: 47+42 TO 53+79

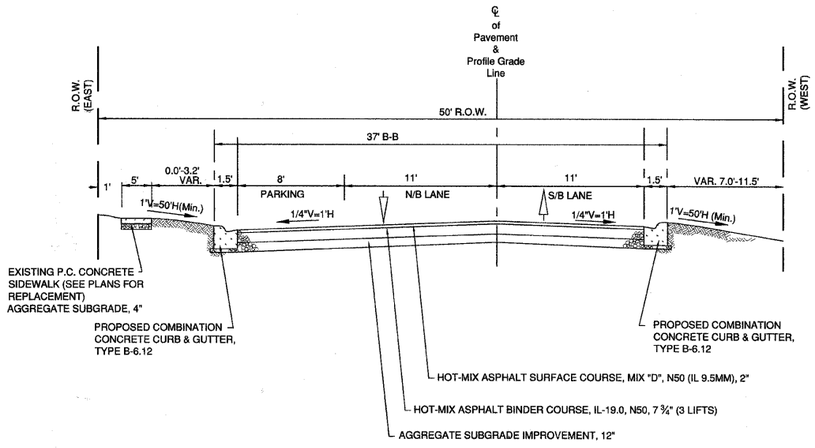

TYPICAL SECTION
NTS

PROPOSED TYPICAL SECTION WITH EAST SIDE PARKING LANE ELGIN AVE

STA: 29+94 TO 40+46

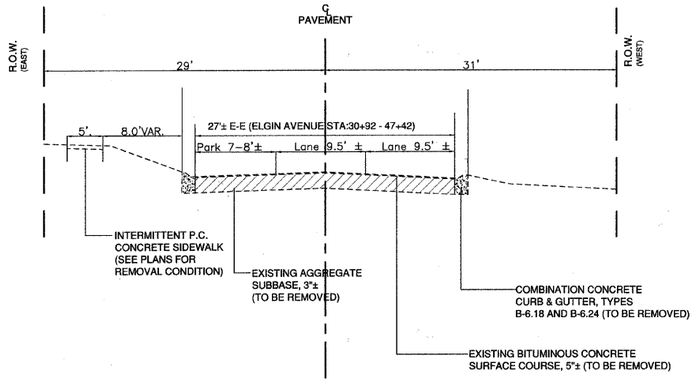

TYPICAL SECTION
NTS

EXISTING TYPICAL SECTION ON ELGIN AVENUE

STA: 30+92 TO 47+42

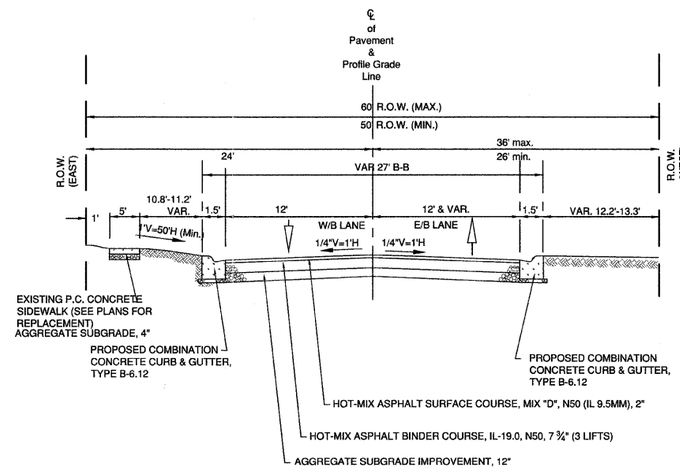

TYPICAL SECTION
NTS

PROPOSED TYPICAL SECTION WITH NO PARKING LANE WILLIAMS PL

STA: 27+68 TO 29+94

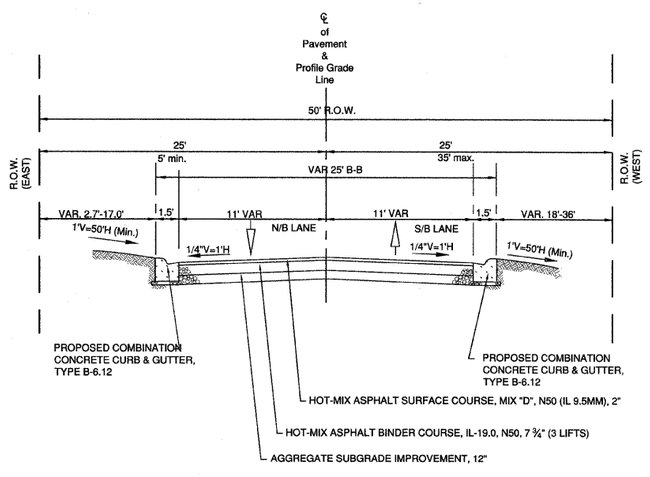

TYPICAL SECTION
NTS

PROPOSED TYPICAL SECTION ON ELGIN AVENUE

STA: 46+46 TO 53+79 (Meet Existing)

FILE NAME: XXX	GERALD L. HEINZ & ASSOCIATES, INC. CONSULTING ENGINEERS & LAND SURVEYORS 206 NORTH RIVER STREET EAST DUNDEE, ILLINOIS 60118	USER NAME:	DESIGNED: EBW	REVISED: MARCH 23, 2011		STATE OF ILLINOIS DEPARTMENT OF TRANSPORTATION	TYPICAL SECTIONS
			DRAWN: PC	REVISED: MAY 16, 2011			
		PLOT SCALE: 1" = 1'	CHECKED: JDH	REVISED: FEBRUARY 6, 2012			SCALE: NTS SHEET NO. 2 OF 2 SHEETS STA: TO STA:
		PLOT DATE:	DATE: AUGUST 25, 2010	REVISED:			

FAU ROUTE	SECTION	COUNTY	TOTAL SHEETS	SHEET NO.
2528	04-00043-00-PV	KANE	85	6
		CONTRACT NO. 63507		
FED. ROAD DIST. NO.	ILLINOIS	FED. A/D. PROJECT		