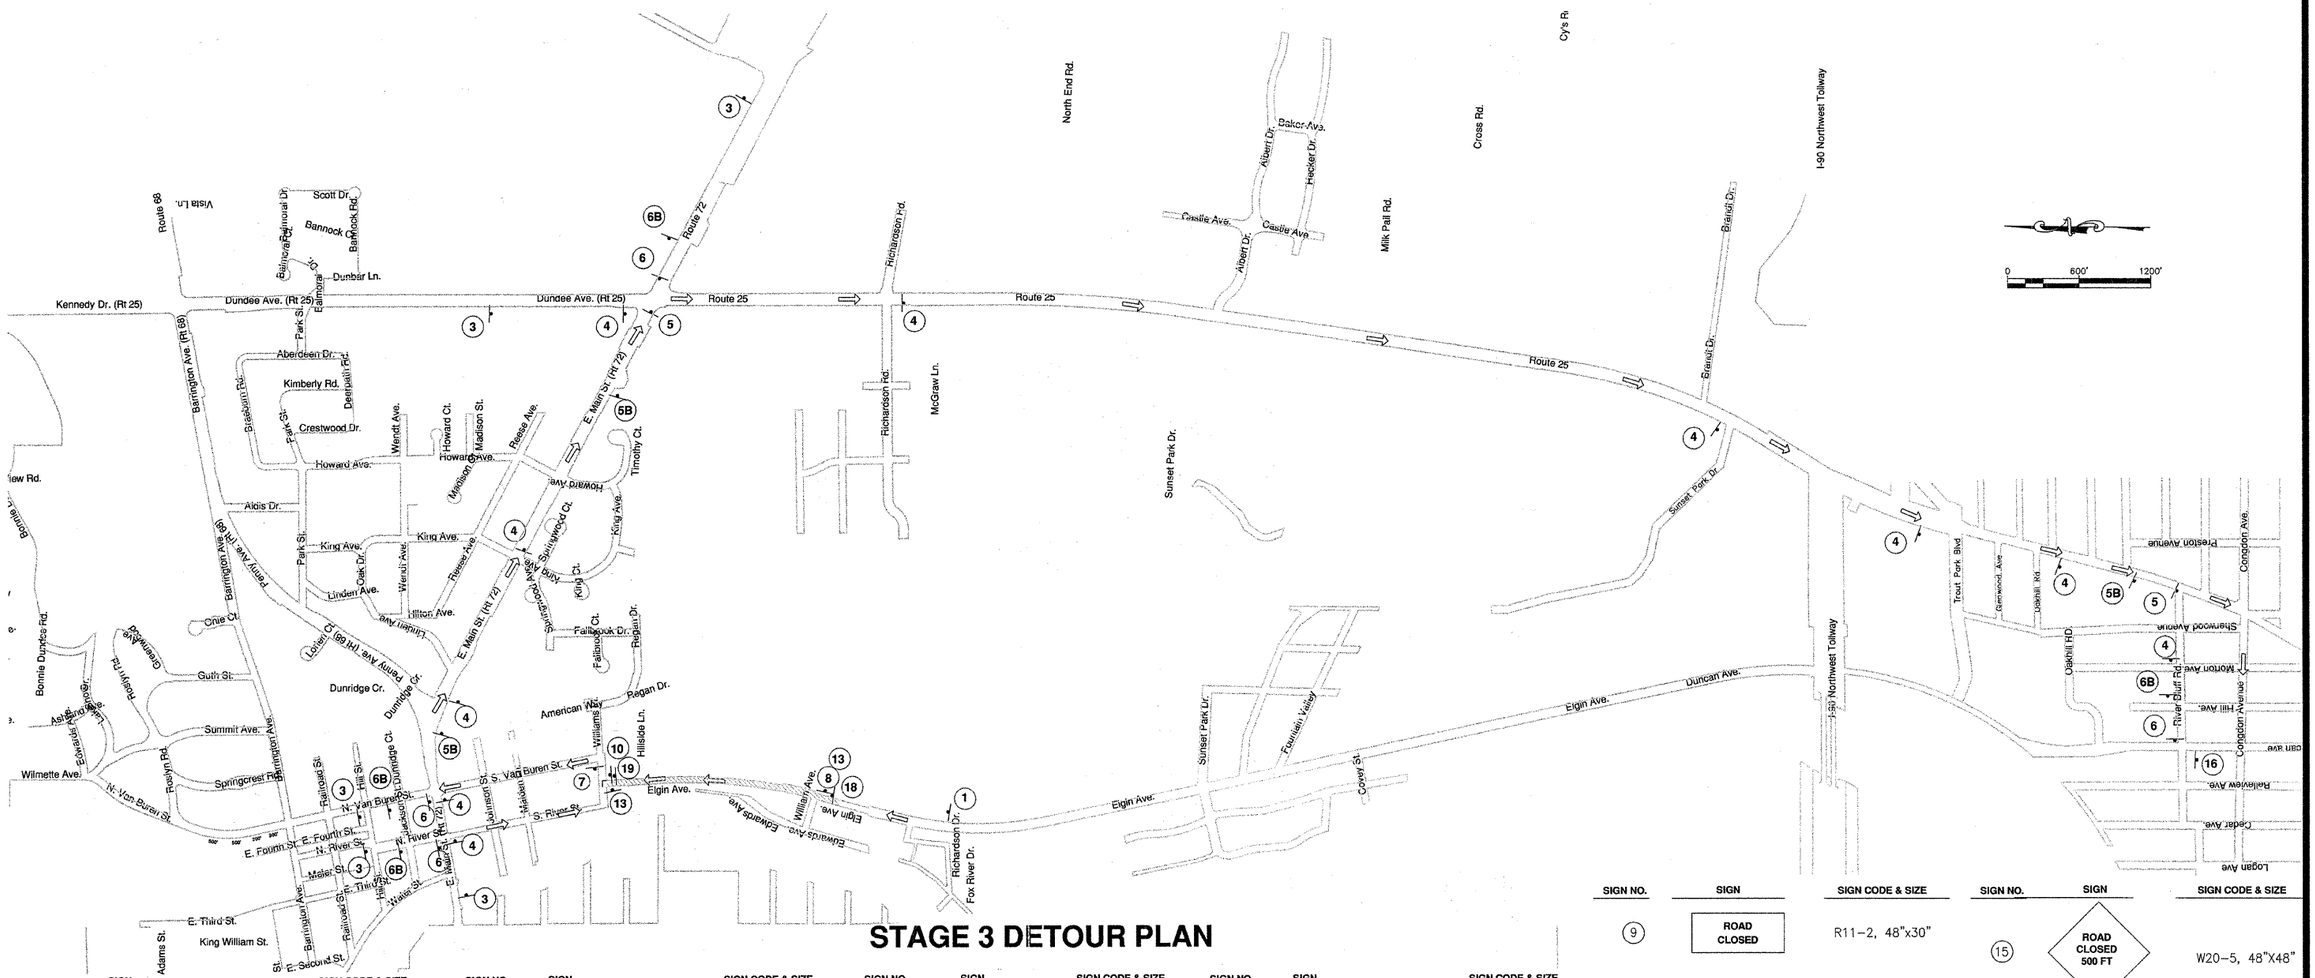

STAGE 3 DETOUR PLAN

SIGN NO.	SIGN	SIGN CODE & SIZE
1	ROAD CONSTRUCTION AHEAD	W 20–1, 48"x48"
1A		W 20–1, 36"x36"
2	ROAD CLOSED AHEAD	W 20–3, 48"x48"
	VAN BUREN STREET / ELGIN AVENUE — STAGE 1 & 2, STAGE 3	W 17–1 100, VAR.x6"
3	DETOUR AHEAD	W 20–2, 48"x48"
	VAN BUREN STREET / ELGIN AVENUE — STAGE 1 & 2, STAGE 3	W 17–1 100, VAR.x6"

SIGN NO.	SIGN		SIGN CODE & SIZE
4	SOUTH / VAN BUREN ST. / ELGIN AVENUE / DETOUR	STAGE 1 & 2	M3–4, 24"x12"
		STAGE 3	W 17–1 100, VAR.x6"
			M4–9, 30"x24"
5	SOUTH / VAN BUREN ST. / ELGIN AVENUE / DETOUR	STAGE 1 & 2	M3–4, 24"x12"
		STAGE 3	W 17–1 100, VAR.x6"
			M4–9R, 30"x24"
5B	SOUTH / VAN BUREN ST. / ELGIN AVENUE / DETOUR	STAGE 1 & 2	M3–4, 24"x12"
		STAGE 3	W 17–1 100, VAR.x6"
			M4–9R, 30"x24"
6	SOUTH / VAN BUREN / ELGIN AVENUE / DETOUR	STAGE 1 & 2	M3–4, 24"x12"
		STAGE 3	W 17–1 100, VAR.x6"
			M4–9L, 30"x24"

SIGN NO.	SIGN		SIGN CODE & SIZE
4A	NORTH / VAN BUREN ST. / DETOUR		M3–4, 24"x12"
			W 17–1 100, VAR.x6"
			M4–9, 30"x24"
5A	NORTH / VAN BUREN ST. / DETOUR		M3–4, 24"x12"
			W 17–1 100, VAR.x6"
			M4–9R, 30"x24"
5C	NORTH / VAN BUREN STREET / ELGIN AVENUE / DETOUR		M3–4, 24"x12"
			W 17–1 100, VAR.x6"
			M4–9R, 30"x24"
6A	NORTH / VAN BUREN ST. / DETOUR		M3–4, 24"x12"
			W 17–1 100, VAR.x6"
			M4–9L, 30"x24"

SIGN NO.	SIGN		SIGN CODE & SIZE
6B	SOUTH / VAN BUREN / ELGIN AVENUE / DETOUR	STAGE 1 & 2	M3–4, 24"x12"
		STAGE 3	W 17–1 100, VAR.x6"
			M4–9L, 30"x24"
6C	NORTH / VAN BUREN STREET / DETOUR	STAGE 1 & 2	M4–6, 24"x12"
		STAGE 3	W 17–1 100, VAR.x6"
			M4–9L, 30"x24"
7	DO NOT ENTER	STAGE 2, STAGE 3	R5–1, 24"X24"
8	ONE WAY		One Way Left R6–1L 36"x12"
8A	ONE WAY		One Way Right R6–1R 36"x12"

SIGN NO.	SIGN	SIGN CODE & SIZE
9	ROAD CLOSED	R11–2, 48"x30"
10	END CONSTRUCTION	G20–2, 60"x24"
11	WORKERS	W21–1, 36"X36"
	* TO BE INSTALLED ONLY WHEN AND WHERE WORKERS ARE PRESENT	
12		No Left Turn R3–2 24"X24"
13		No Right Turn R3–1 24"X24"
14	END	M4–8b, 24"x12"

SIGN NO.	SIGN	SIGN CODE & SIZE
15	ROAD CLOSED 500 FT	W20–5, 48"X48"
16	END DETOUR	M4–8A, 24"x12"
17	ROAD CLOSED / DETOUR	M4–10R, 48"x18" (L or R)
18	BEGIN ONE WAY	R6–6, 24"x30"
19	END ONE WAY	R6–7, 24"x30"

FILE NAME: XXX XX

GERALD L. HEINZ & ASSOCIATES, INC.
CONSULTING ENGINEERS & LAND SURVEYORS
206 NORTH RIVER STREET

USER NAME:	DESIGNED: EBW	REVISED: MARCH 23, 2011	
	DRAWN: PC	REVISED: MAY 16, 2011	
PLOT SCALE: 1" = 600'	CHECKED: JDH	REVISED: JULY 12, 2011	
PLOT DATE:	DATE: AUGUST 25, 2010	REVISED: DECEMBER 30, 2011	

STATE OF ILLINOIS
DEPARTMENT OF TRANSPORTATION

DETOUR AND TRAFFIC SIGN BLOCKS

SCALE: 1" = 20' SHEET NO. 2 OF 2 SHEETS STA: TO STA:

FAU ROUTE	SECTION	COUNTY	TOTAL SHEETS	SHEET NO.
2528	04-00043-00-PV	KANE	85	23

CONTRACT NO. 63507

FED. ROAD DIST. NO. ILLINOIS