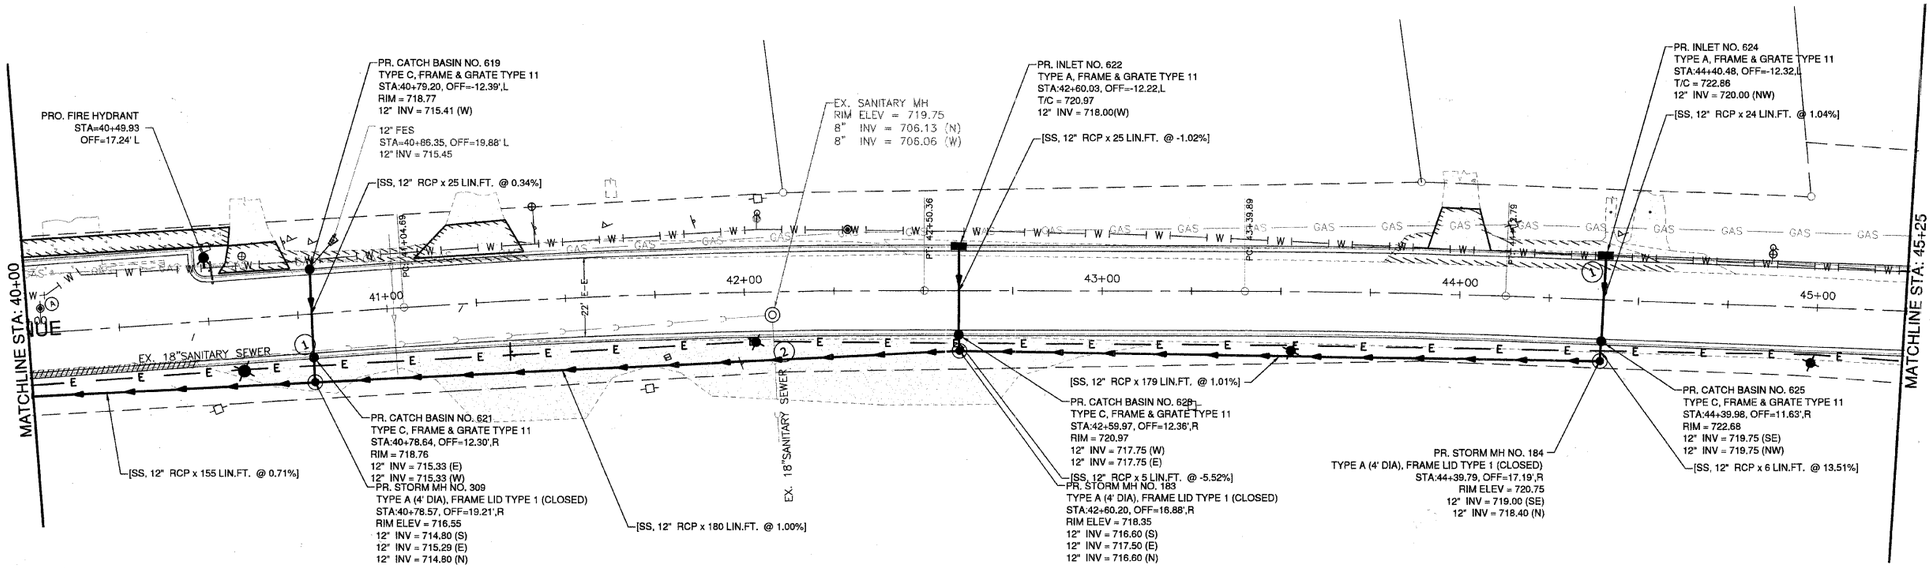

PIPE CROSSINGS		
NO.	DESCRIPTION	ELEV.
1	TOP OF SANITARY SEWER BOTTOM OF STORM SEWER	707.2 715.1 (MAX)
2	TOP OF SANITARY SEWER BOTTOM OF STORM SEWER	706.7 715.9 (MAX)
3	TOP OF WATER MAIN BOTTOM OF STORM SEWER	717.0 719.8 (MAX)

NOTE: UTILITY POLES SHOWN TO BE MOVED (M) ARE TO BE RELOCATED BY OTHERS.

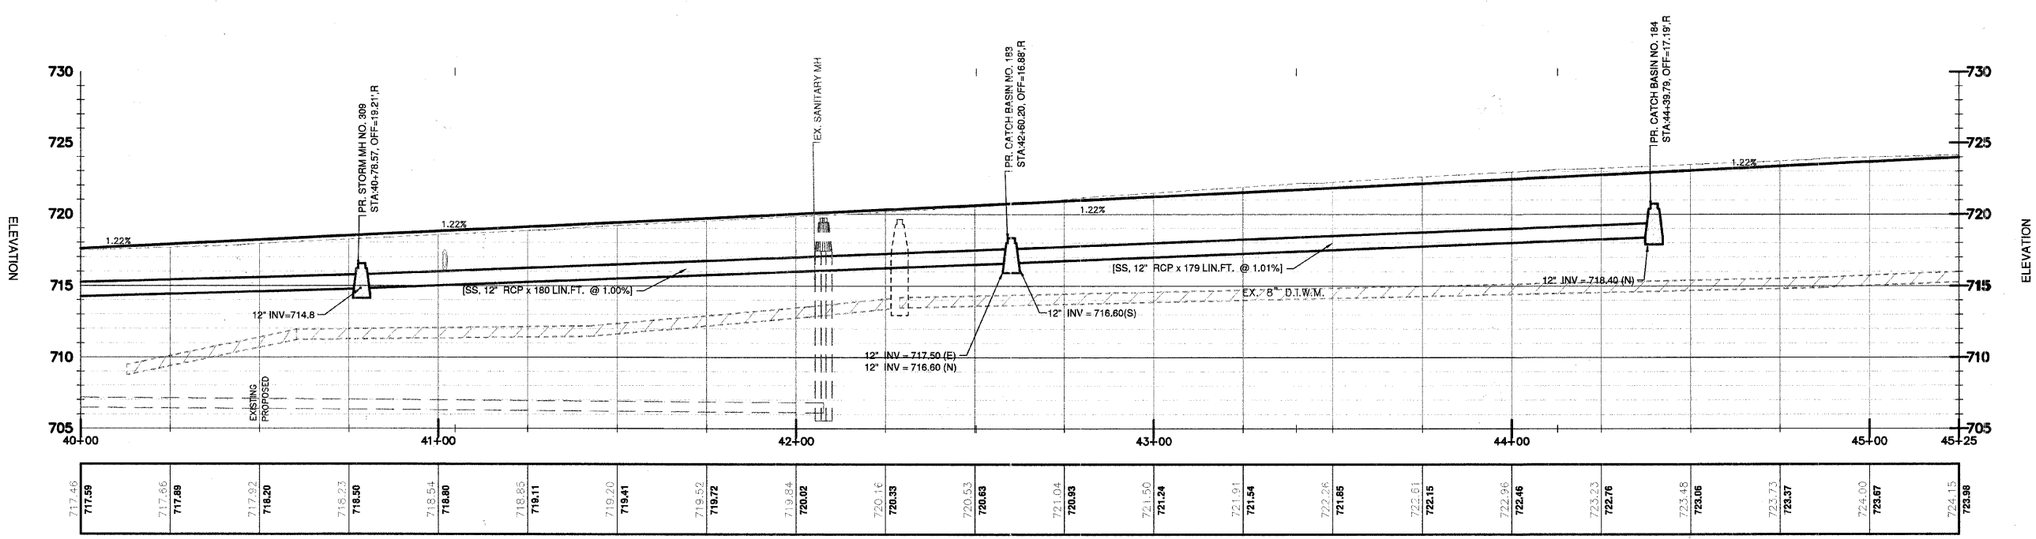

FILE NAME: XXX	GERALD L. HEINZ & ASSOCIATES, INC. CONSULTING ENGINEERS & LAND SURVEYORS 206 NORTH RIVER STREET EAST DUNDEE, ILLINOIS 60118	USER NAME:	DESIGNED: EBW	REVISED: MARCH 23, 2011	STATE OF ILLINOIS DEPARTMENT OF TRANSPORTATION	DRAINAGE AND UTILITIES PLAN	FAU ROUTE 2528	SECTION 04-00043-00-PV	COUNTY KANE	TOTAL SHEETS 85 / SHEET NO. 42
			DRAWN: PC	REVISED: MAY 16, 2011						CONTRACT NO. 63507
		PLOT SCALE: 1" = 20'	CHECKED: JDH	REVISED:		SCALE: 1"= 20'	SHEET NO. 9 OF 11 SHEETS	STA: 40+00 TO STA: 45+25	FED. ROAD DIST. NO.	ILLINOIS / FED. AID. PROJECT
		PLOT DATE:	DATE: AUGUST 25, 2010	REVISED:						