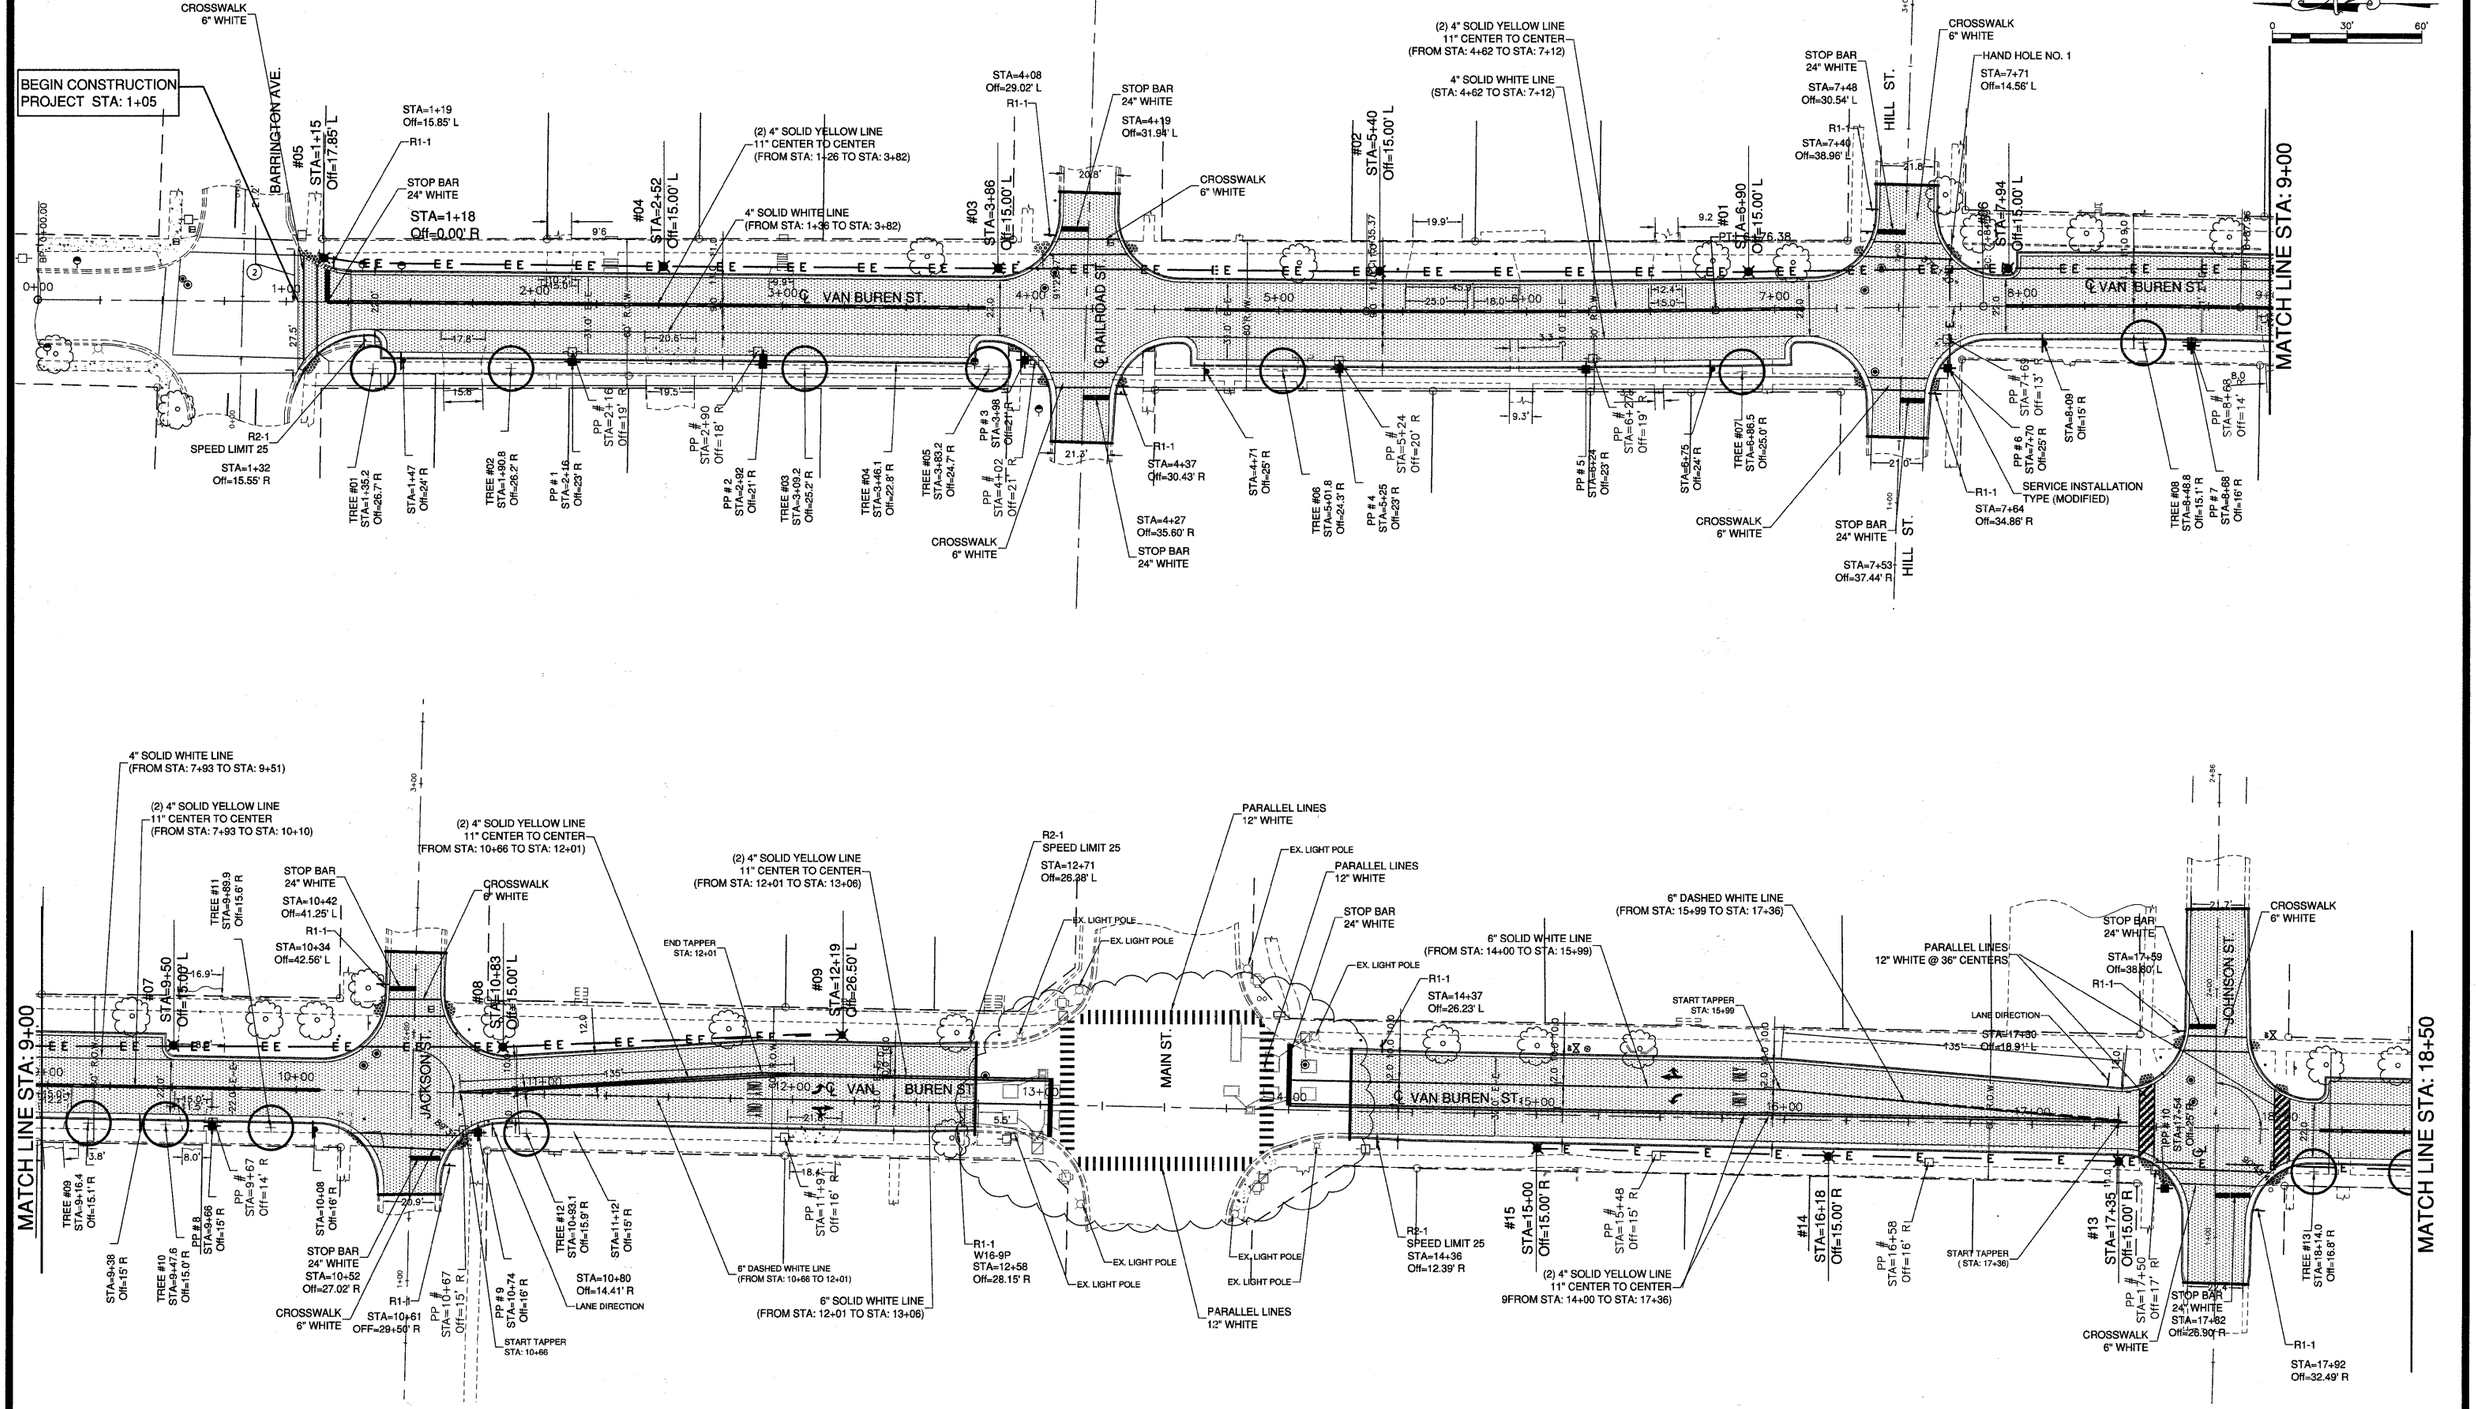

NOTE:
SEE SCHEDULE OF QUANTITIES FOR TREE PLANTING.

FILE NAME: XXX	GERALD L. HEINZ & ASSOCIATES, INC. CONSULTING ENGINEERS & LAND SURVEYORS 206 NORTH RIVER STREET	USER NAME:	DESIGNED: EBW	REVISED: MARCH 23, 2011	STATE OF ILLINOIS DEPARTMENT OF TRANSPORTATION	PAVEMENT MARKING, LIGHTING AND LANDSCAPING
			DRAWN: PC	REVISED: MAY 16, 2011		
		PLOT SCALE: 1" = 40'	CHECKED: JDH	REVISED: JUNE 2, 2011		

FAU ROUTE	SECTION	COUNTY	TOTAL SHEETS	SHEET NO.
2528	04-00043-00-PV	KANE	85	45

CONTRACT NO. 63507